LONG EDDY

LONG EDDY, NY 12760

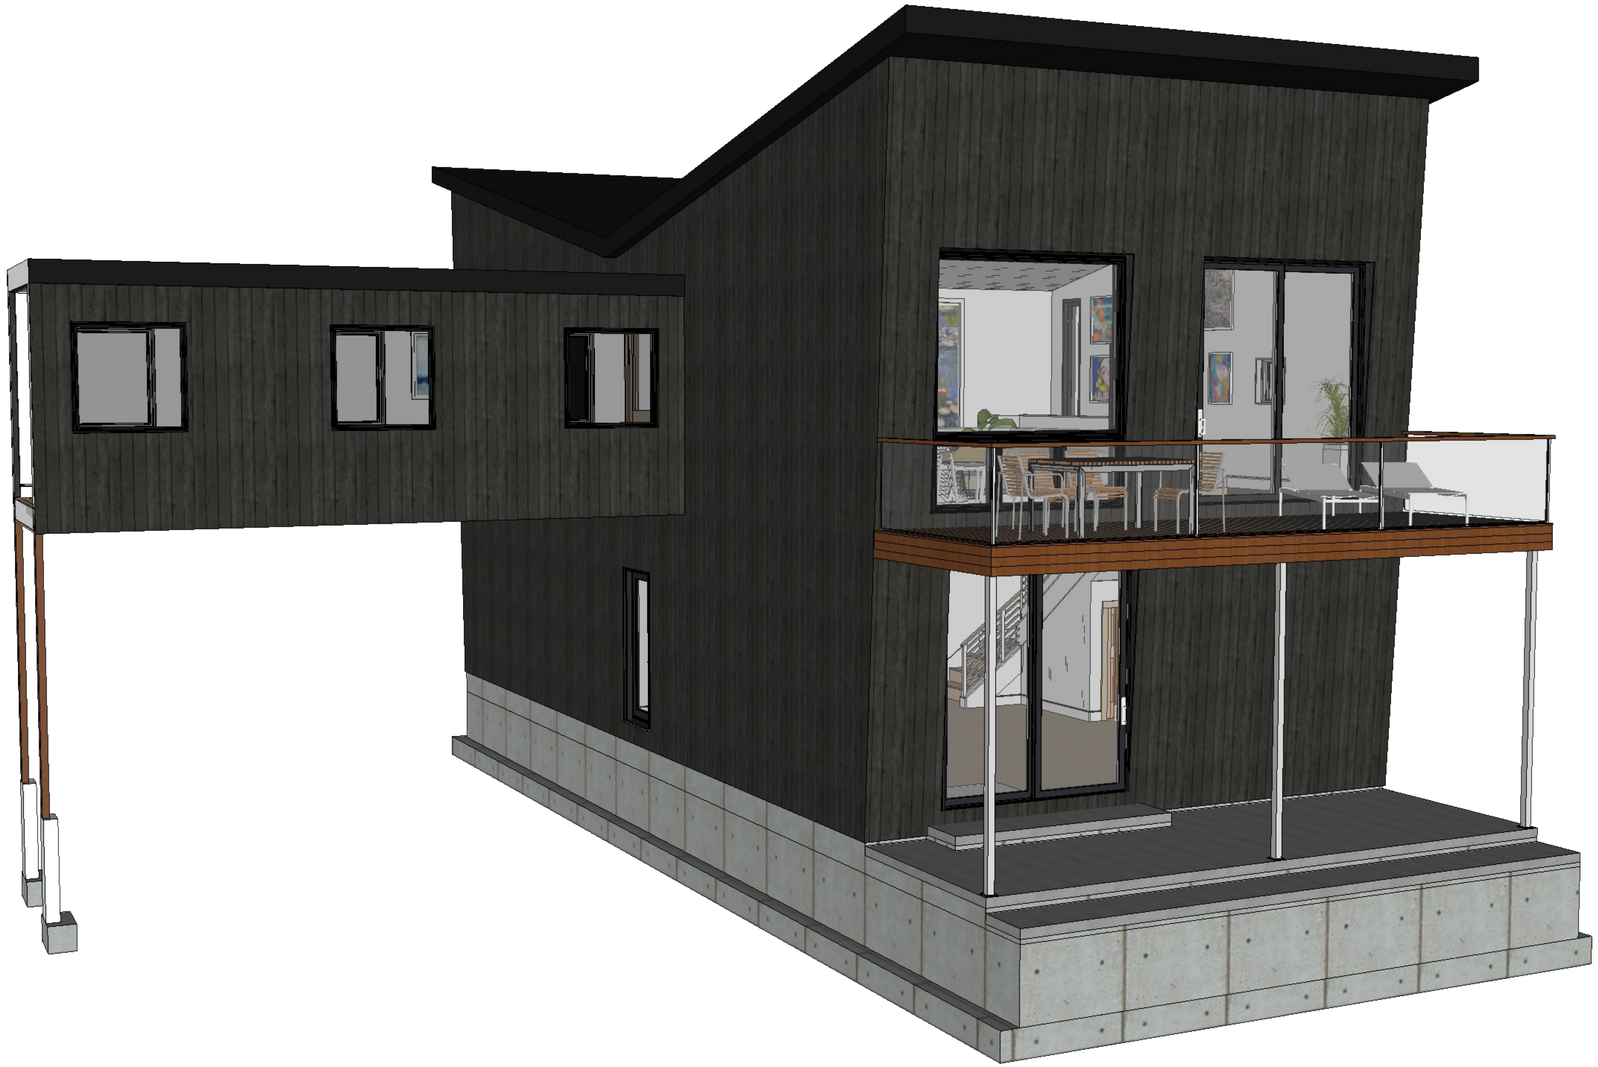

PRELIMINARY NOT FOR CONSTRUCTION
NOT APPROVED:_____ APPROVED FOR CONCEPT:_____ APPROVED FOR PRODUCTION:_____ APPROVED WITH NOTED CHANGES:_____ THE REQUEST FOR APPROVAL OF THESE DRAWINGS HAS BEEN NOTED ABOVE WITH ALL APPROPRIATE LINES CHECKED. I UNDERSTAND THAT THIS STRUCTURE IS TO BE ASSEMBLED IN ACCORDANCE WITH THE DETAILS PROVIDED IN THE PREMIER BUILDING SYSTEM "CONSTRUCTION MANUAL". I HAVE HAD ALL APPROPRIATE ADVISORS INCLUDING; GENERAL CONTRACTORS, SAID ARCHITECTS, OR ANOTHER THIRD PARTY, REVIEW THESE DRAWINGS. SIGNATURE OF OWNER/CONTRACTOR:_____ DATE:_____

DEFINITIONS
OWNER/CONTRACTOR: Client Name DISTIBUTOR: ENV

SECTION VIEW INDICATOR

X — Detail Title — Scale — DETAIL INDICATOR

Height / Beam Height — ELEVATION INDICATOR

PANEL THICKNESS

TYPE	PANEL THICKNESS	CORE THICKNESS	OSB THICKNESS	R-VALUE
Roof	10 1/4”	9 3/8”	7/16"	40
Wall	6 1/2	5 5/8”	7/16"	24

ENV
116 EAST 27TH STREET, 2ND FLOOR
NEW YORK, NY 10016

TEL 212 | 679 | 8100
ENV-team.com

PROJECT
LONG EDDY

PROJECT ADDRESS
LONG EDDY, NY 12760

ISSUE
05.27.2021

RE-ISSUE

PROJECT NO.
[ENTER]

CLIENT
Client Name
Client Address

DRAWN BY
TLH

DESCRIPTION
Cover Page

a

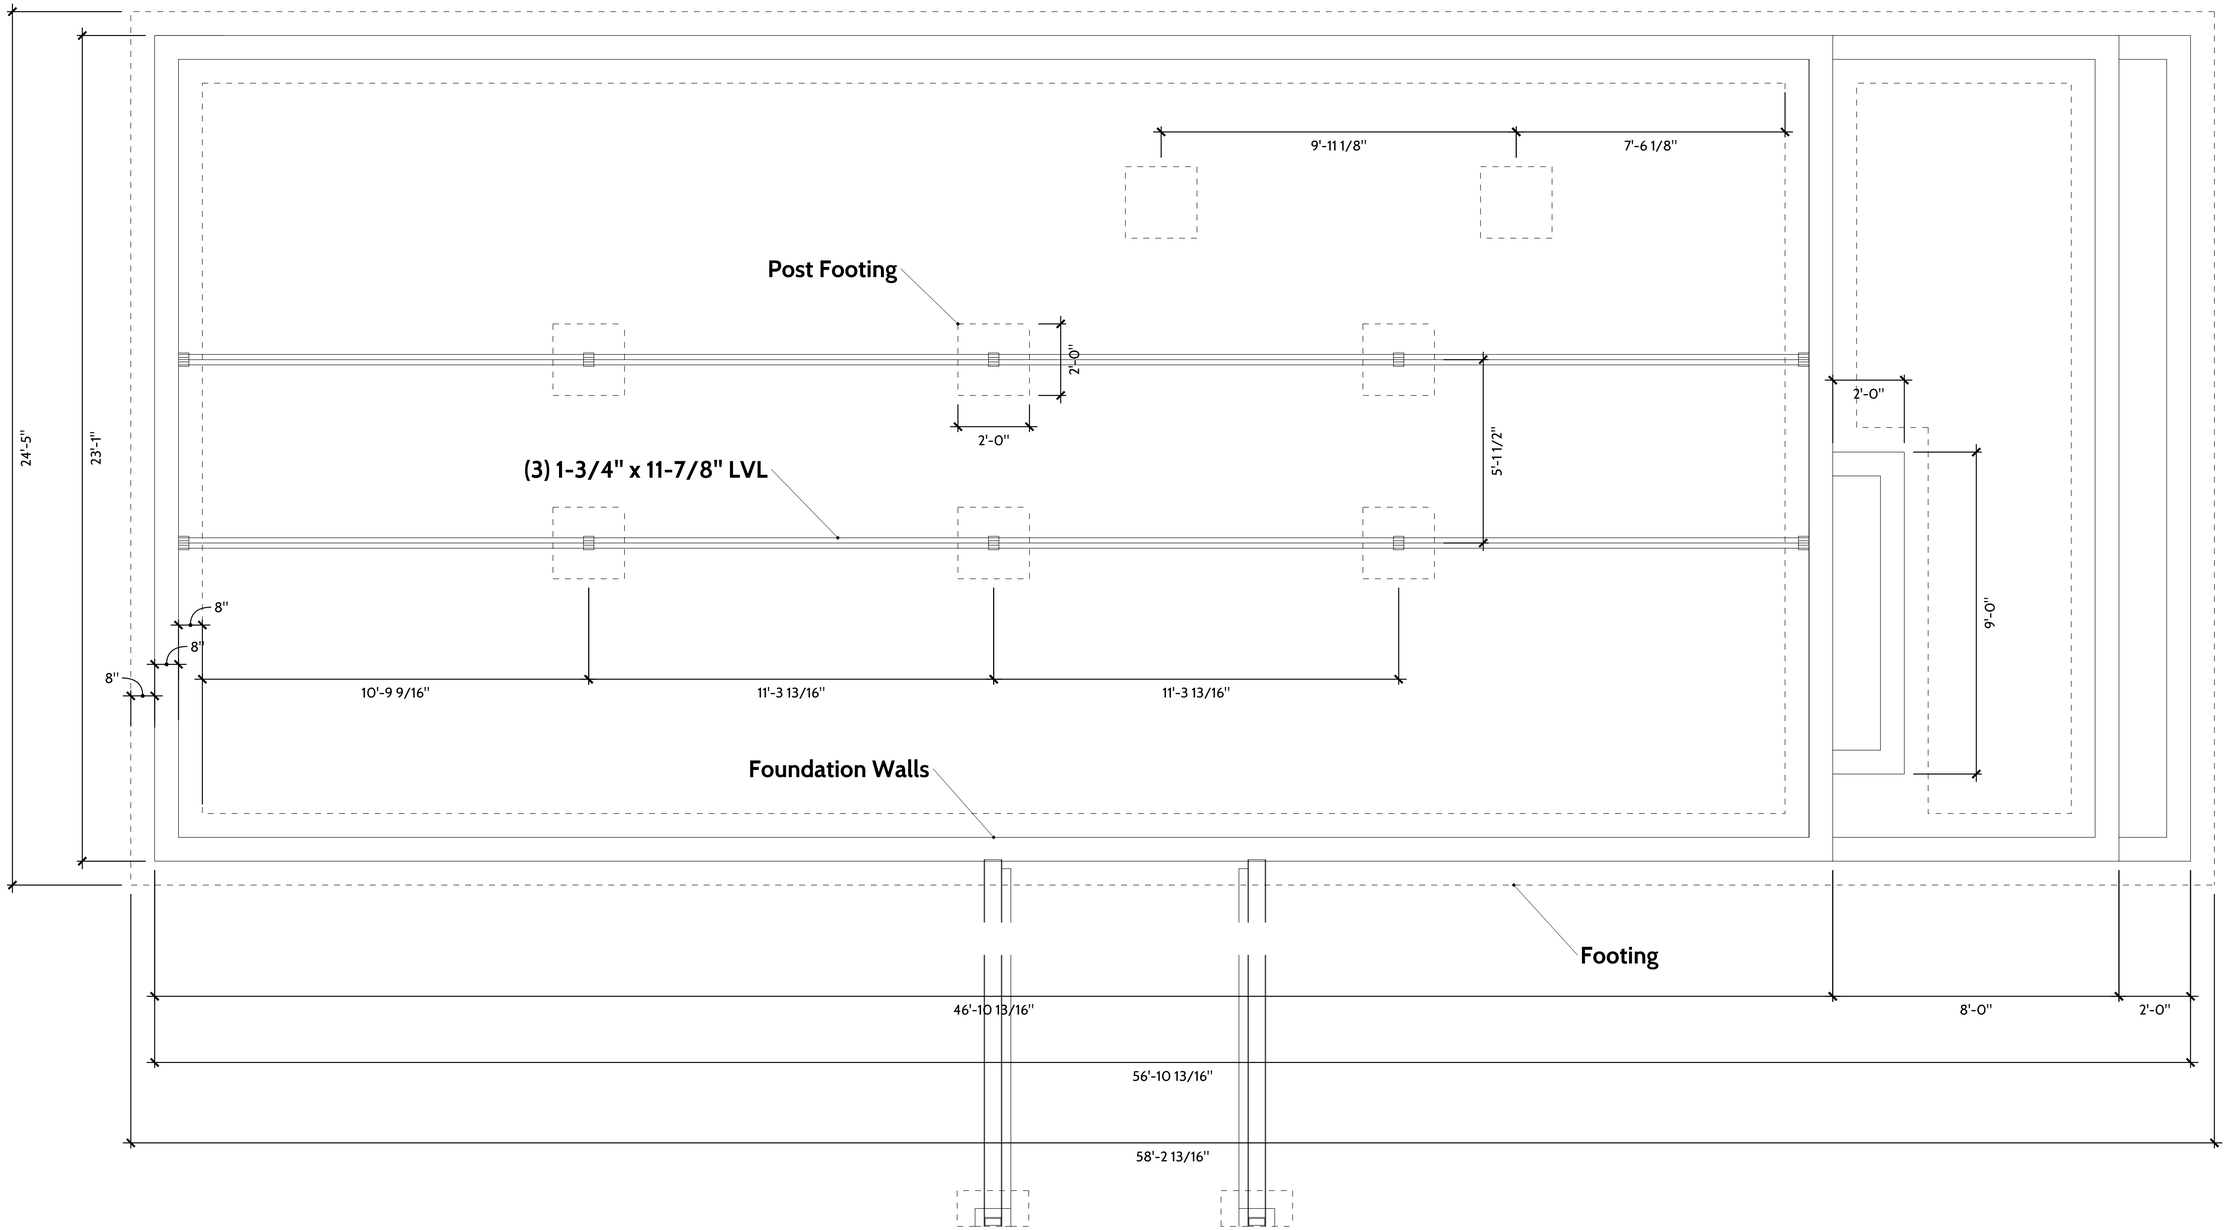

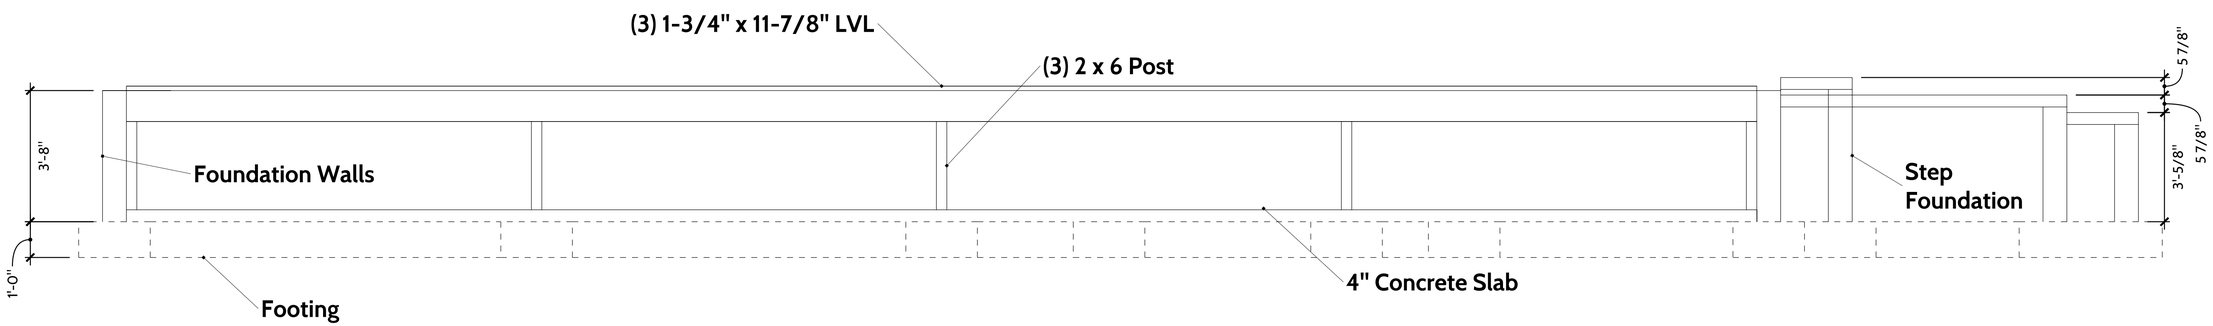

ENV
116 EAST 27TH STREET, 2ND FLOOR
NEW YORK, NY 10016
TEL 212 | 679 | 8100
ENV-team.com

PROJECT
LONG EDDY

PROJECT ADDRESS
LONG EDDY, NY 12760

ISSUE
05.27.2021

RE-ISSUE

PROJECT NO.
[ENTER]

CLIENT
Client Name
Client Address

DRAWN BY
TLH

DESCRIPTION
Foundation

a

01

3 / 302 East Elevation
Scale: 1/4" = 1'



1 / 302 North Elevation
Scale: 1/4" = 1'



4 / 302 South Elevation
Scale: 1/4" = 1'

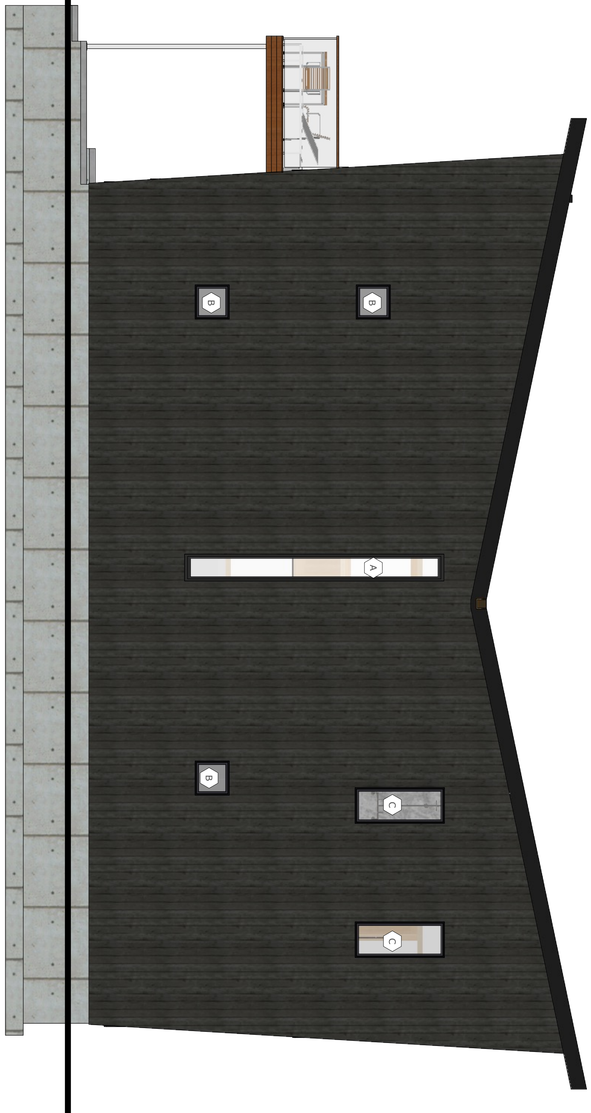

2 / 302 West Elevation
Scale: 1/4" = 1'



02 a

DRAWN BY
TLH

DESCRIPTION
Elevations

PROJECT NO.
[ENTER]

CLIENT
Client Name
Client Address

ISSUE
05.27.2021

RE-ISSUE

PROJECT
LONG EDDY

PROJECT ADDRESS

LONG EDDY, NY 12760

ENV
116 EAST 27TH STREET, 2ND FLOOR
NEW YORK, NY 10016

TEL 212 | 679 | 8100
ENV-team.com

ENV

1 / a03 1st Floor Plan
Scale: 1/4" : 1'

2 / a03 2nd Floor Plan
Scale: 1/4" : 1'

ENV
116 EAST 27TH STREET, 2ND FLOOR
NEW YORK, NY 10016

TEL 212 | 679 | 8100
ENV-team.com

PROJECT
LONG EDDY

PROJECT ADDRESS
LONG EDDY, NY 12760

ISSUE
05.27.2021

RE-ISSUE

PROJECT NO.
[ENTER]

CLIENT
Client Name
Client Address

DRAWN BY
TLH

DESCRIPTION
Floor Plans

a

4 / A04 East Elevation
Scale: 1/4" = 1'

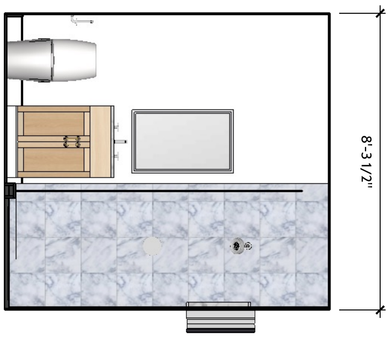

1 / A04 North Elevation
Scale: 1/4" = 1'

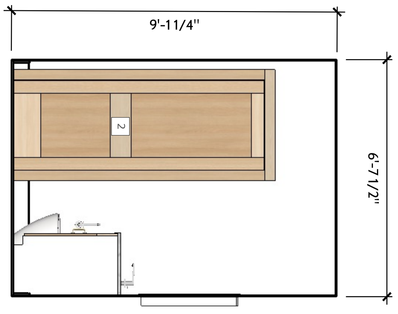

3 / A04 Floor Plan
Scale: 1/4" = 1'

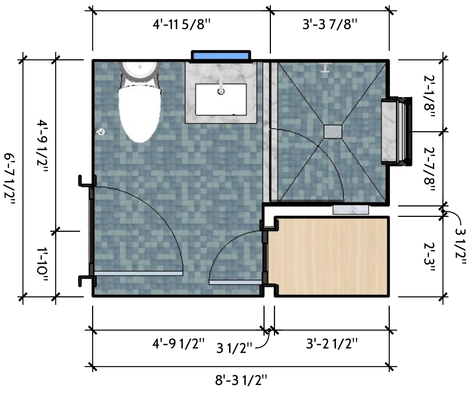

5 / A04 South Elevation
Scale: 1/4" = 1'



2 / A04 West Elevation
Scale: 1/4" = 1'

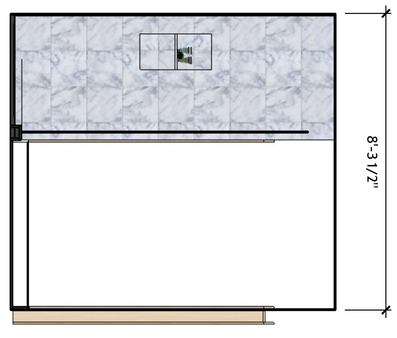

04 a

DRAWN BY
TLH

DESCRIPTION
1st Floor Bathroom

PROJECT NO.
[ENTER]

CLIENT
Client Name
Client Address

ISSUE
05.27.2021

RE-ISSUE

PROJECT
LONG EDDY

PROJECT ADDRESS

LONG EDDY, NY 12760

ENV
116 EAST 27TH STREET, 2ND FLOOR
NEW YORK, NY 10016

TEL 212 | 679 | 8100
ENV-team.com

ENV

4 / 365 East Elevation
Scale: 1/2" = 1'

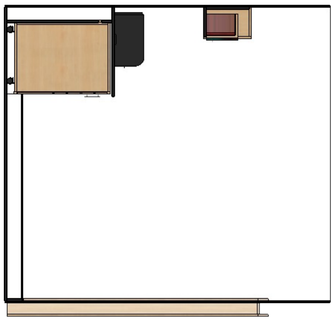

1 / 365 North Elevation
Scale: 1/2" = 1'

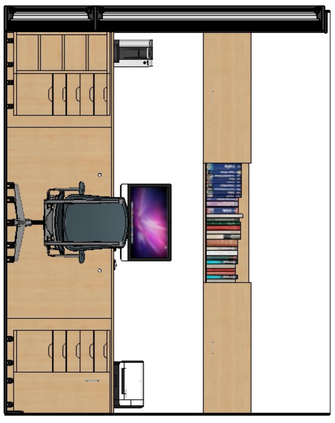

3 / 365 Floor Plan
Scale: 1/2" = 1'

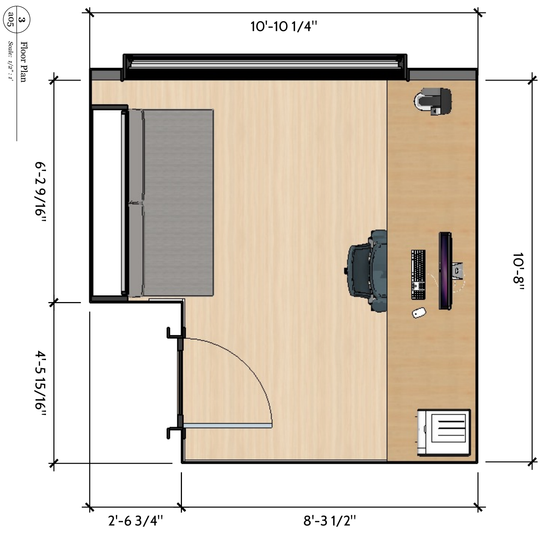

5 / 365 South Elevation
Scale: 1/2" = 1'



2 / 365 West Elevation
Scale: 1/2" = 1'

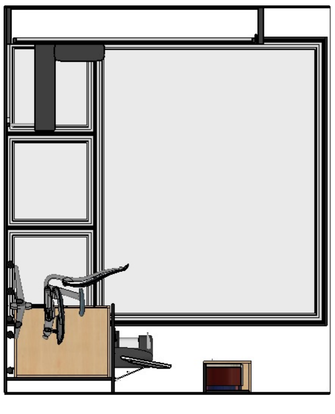

DRAWN BY
TLH

DESCRIPTION
Offices

PROJECT NO.
[ENTER]

CLIENT
Client Name
Client Address

ISSUE
05.27.2021

RE-ISSUE

PROJECT
LONG EDDY

PROJECT ADDRESS

LONG EDDY, NY 12760

ENV
116 EAST 27TH STREET, 2ND FLOOR
NEW YORK, NY 10016

TEL 212 | 679 | 8100
ENV-team.com

ENV

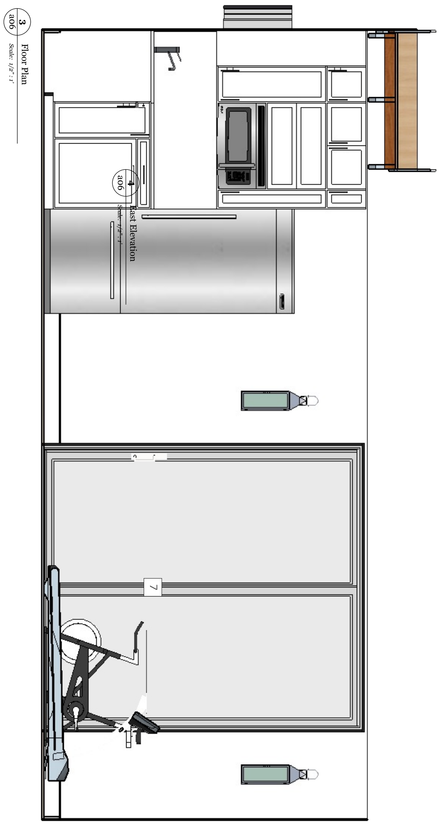

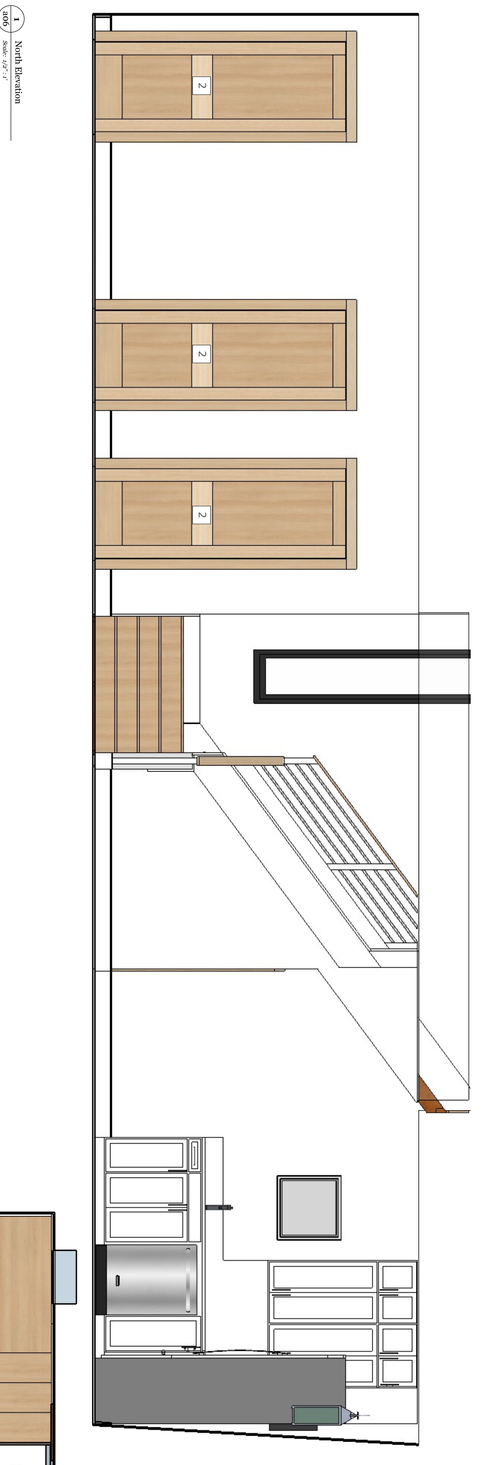

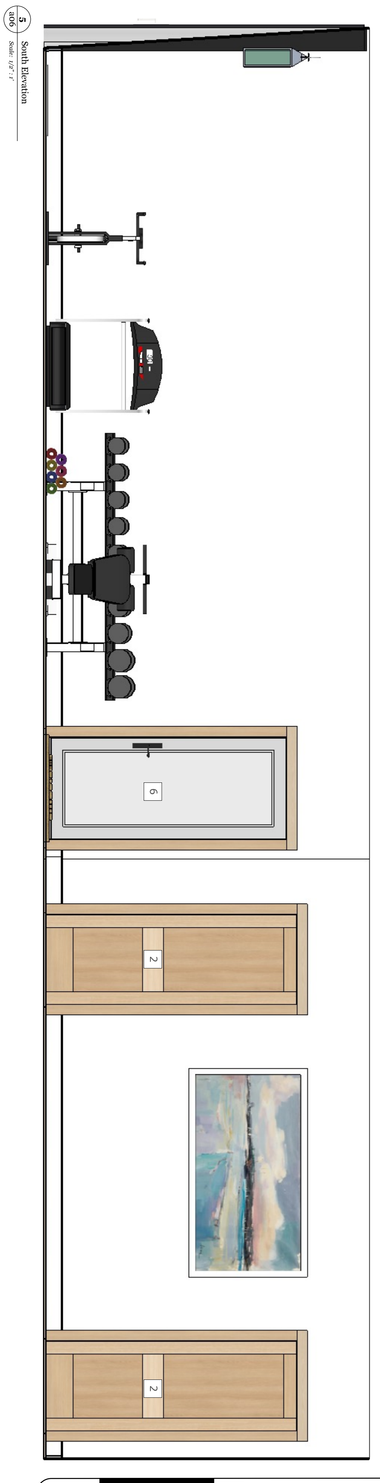

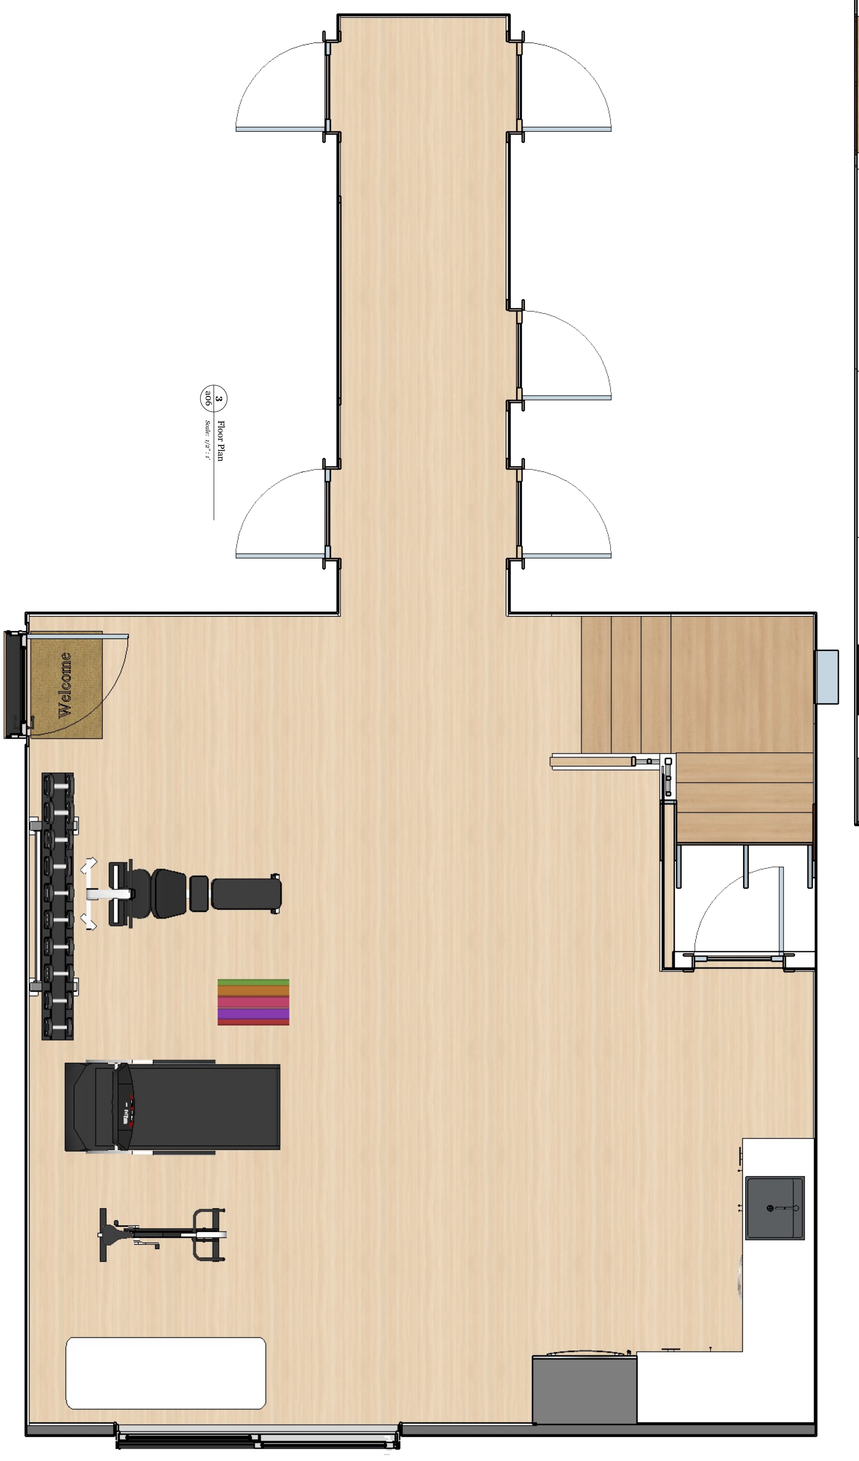

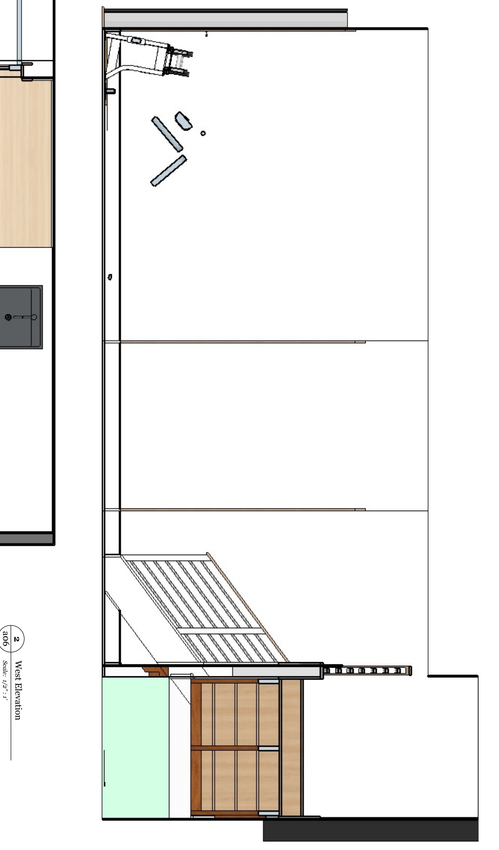

90 a

DRAWN BY
TLH

DESCRIPTION
Kitchen, Hall & Workout Area

PROJECT NO.
[ENTER]

CLIENT
Client Name
Client Address

ISSUE
05.27.2021

RE-ISSUE

PROJECT
LONG EDDY

PROJECT ADDRESS

LONG EDDY, NY 12760

ENV
116 EAST 27TH STREET, 2ND FLOOR
NEW YORK, NY 10016

TEL 212 | 679 | 8100
ENV-team.com

ENV

4 / 307 East Elevation
Scale: 1/2" = 1'

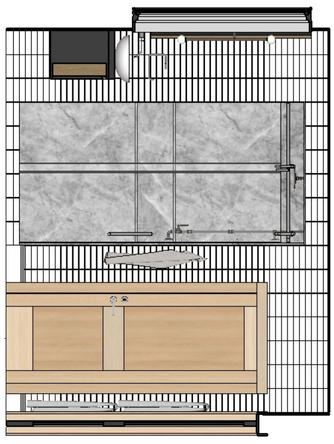

1 / 307 North Elevation
Scale: 1/2" = 1'

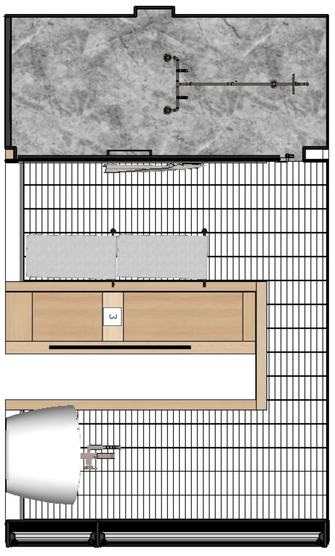

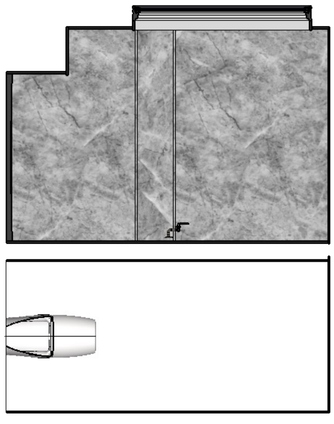

3 / 307 Floor Plan
Scale: 1/2" = 1'

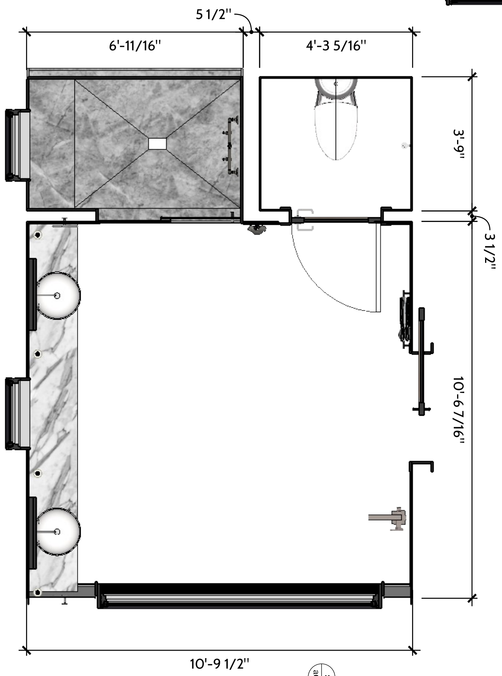

5 / 307 South Elevation
Scale: 1/2" = 1'

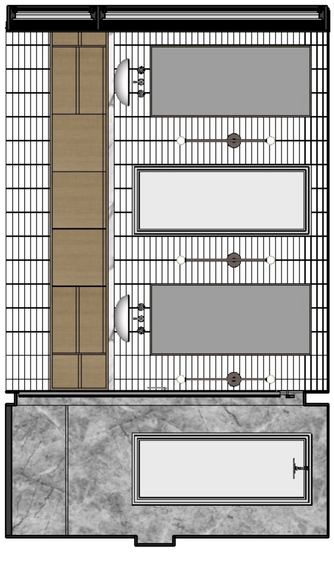

2 / 307 West Elevation
Scale: 1/2" = 1'

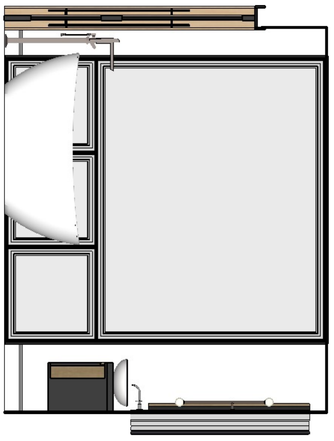

07 a

DRAWN BY
TLH

DESCRIPTION
Master Bath

PROJECT NO.
[ENTER]

CLIENT
Client Name
Client Address

ISSUE
05.27.2021

RE-ISSUE

PROJECT
LONG EDDY

PROJECT ADDRESS

LONG EDDY, NY 12760

ENV
116 EAST 27TH STREET, 2ND FLOOR
NEW YORK, NY 10016

TEL 212 | 679 | 8100
ENV-team.com

ENV

4 a08 East Elevation
Scale: 1/2" = 1'

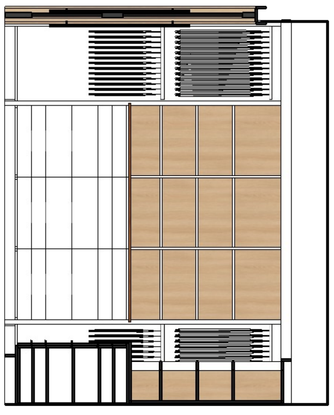

1 a08 North Elevation
Scale: 1/2" = 1'

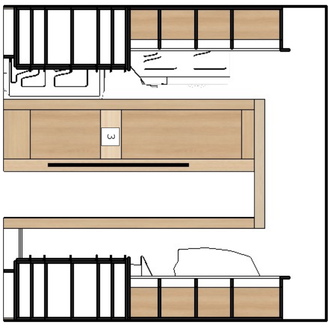

3 a08 Floor Plan
Scale: 1/2" = 1'

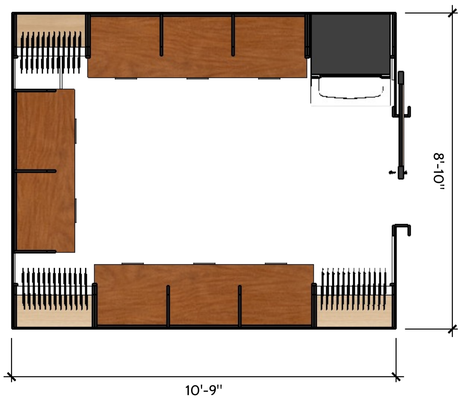

5 a08 South Elevation
Scale: 1/2" = 1'

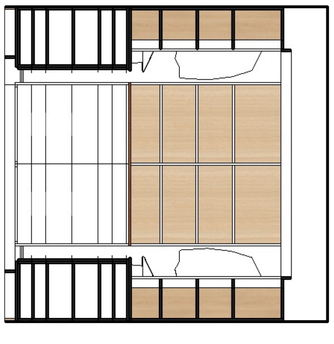

2 a08 West Elevation
Scale: 1/2" = 1'

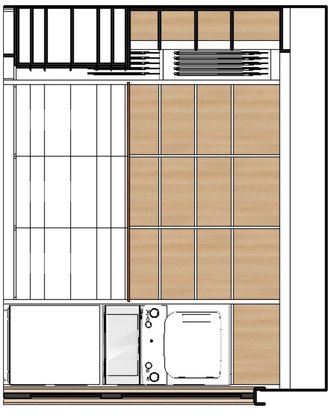

DRAWN BY
TLH

DESCRIPTION
Master Closet

PROJECT NO.
[ENTER]

CLIENT
Client Name
Client Address

ISSUE
05.27.2021

RE-ISSUE

PROJECT
LONG EDDY

PROJECT ADDRESS

LONG EDDY, NY 12760

ENV
116 EAST 27TH STREET, 2ND FLOOR
NEW YORK, NY 10016

TEL 212 | 679 | 8100
ENV-team.com

ENV

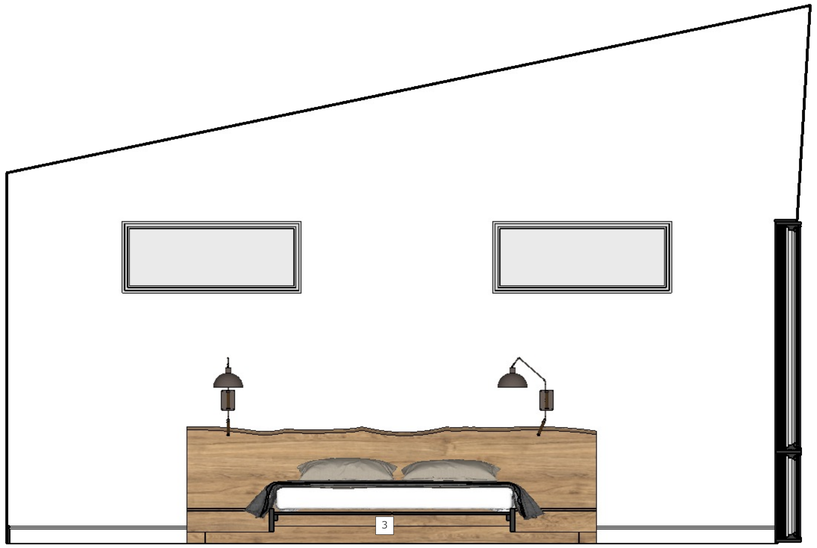

1 / a09 North Elevation
Scale: 1/2" : 1'



2 / a09 West Elevation
Scale: 1/2" : 1'

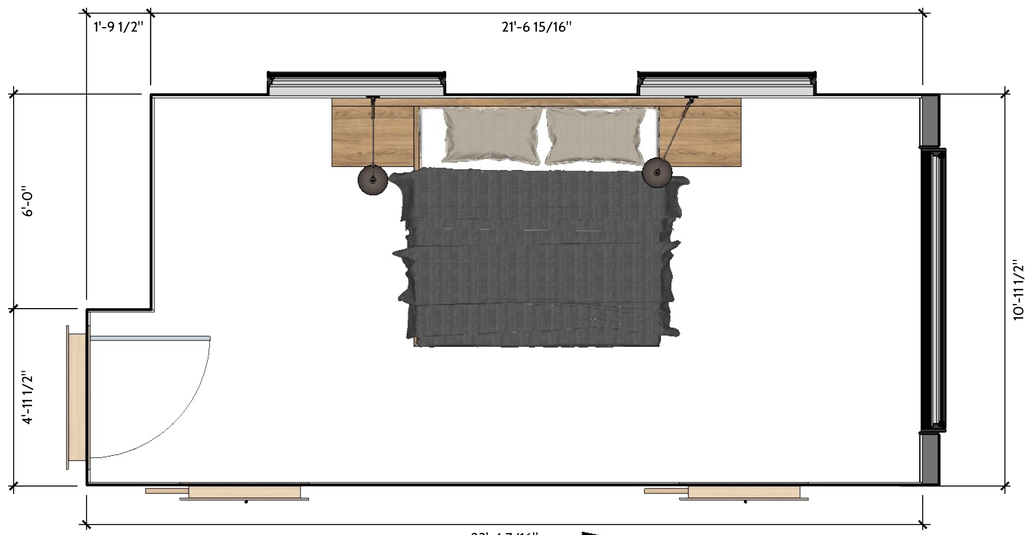

3 / a09 Floor Plan
Scale: 1/2" : 1'

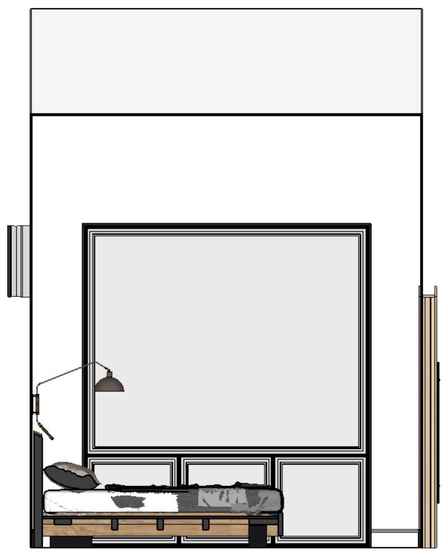

4 / a09 East Elevation
Scale: 1/2" : 1'

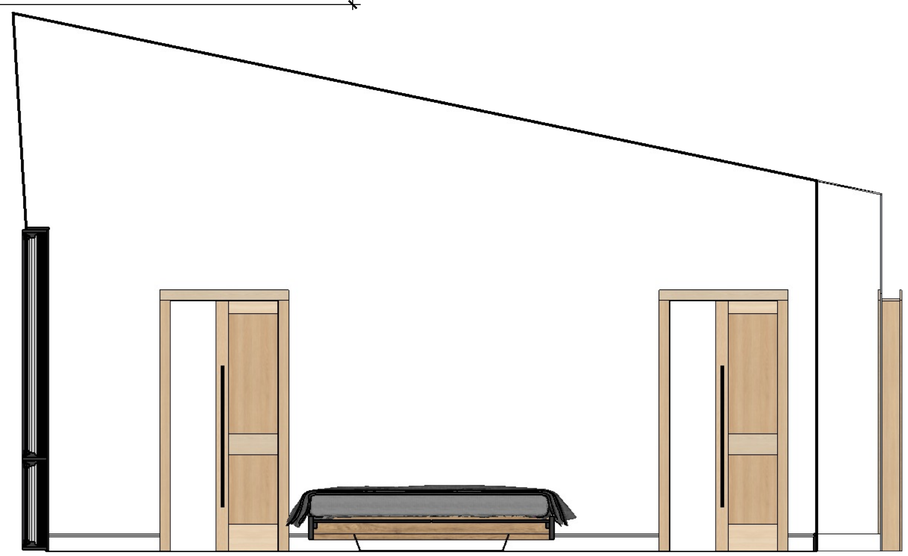

5 / a09 South Elevation
Scale: 1/2" : 1'

ENV
116 EAST 27TH STREET, 2ND FLOOR
NEW YORK, NY 10016

TEL 212 | 679 | 8100
ENV-team.com

PROJECT
LONG EDDY

PROJECT ADDRESS
LONG EDDY, NY 12760

ISSUE
05.27.2021

RE-ISSUE

PROJECT NO.
[ENTER]

CLIENT
Client Name
Client Address

DRAWN BY
TLH

DESCRIPTION
Master Bedroom

a

09

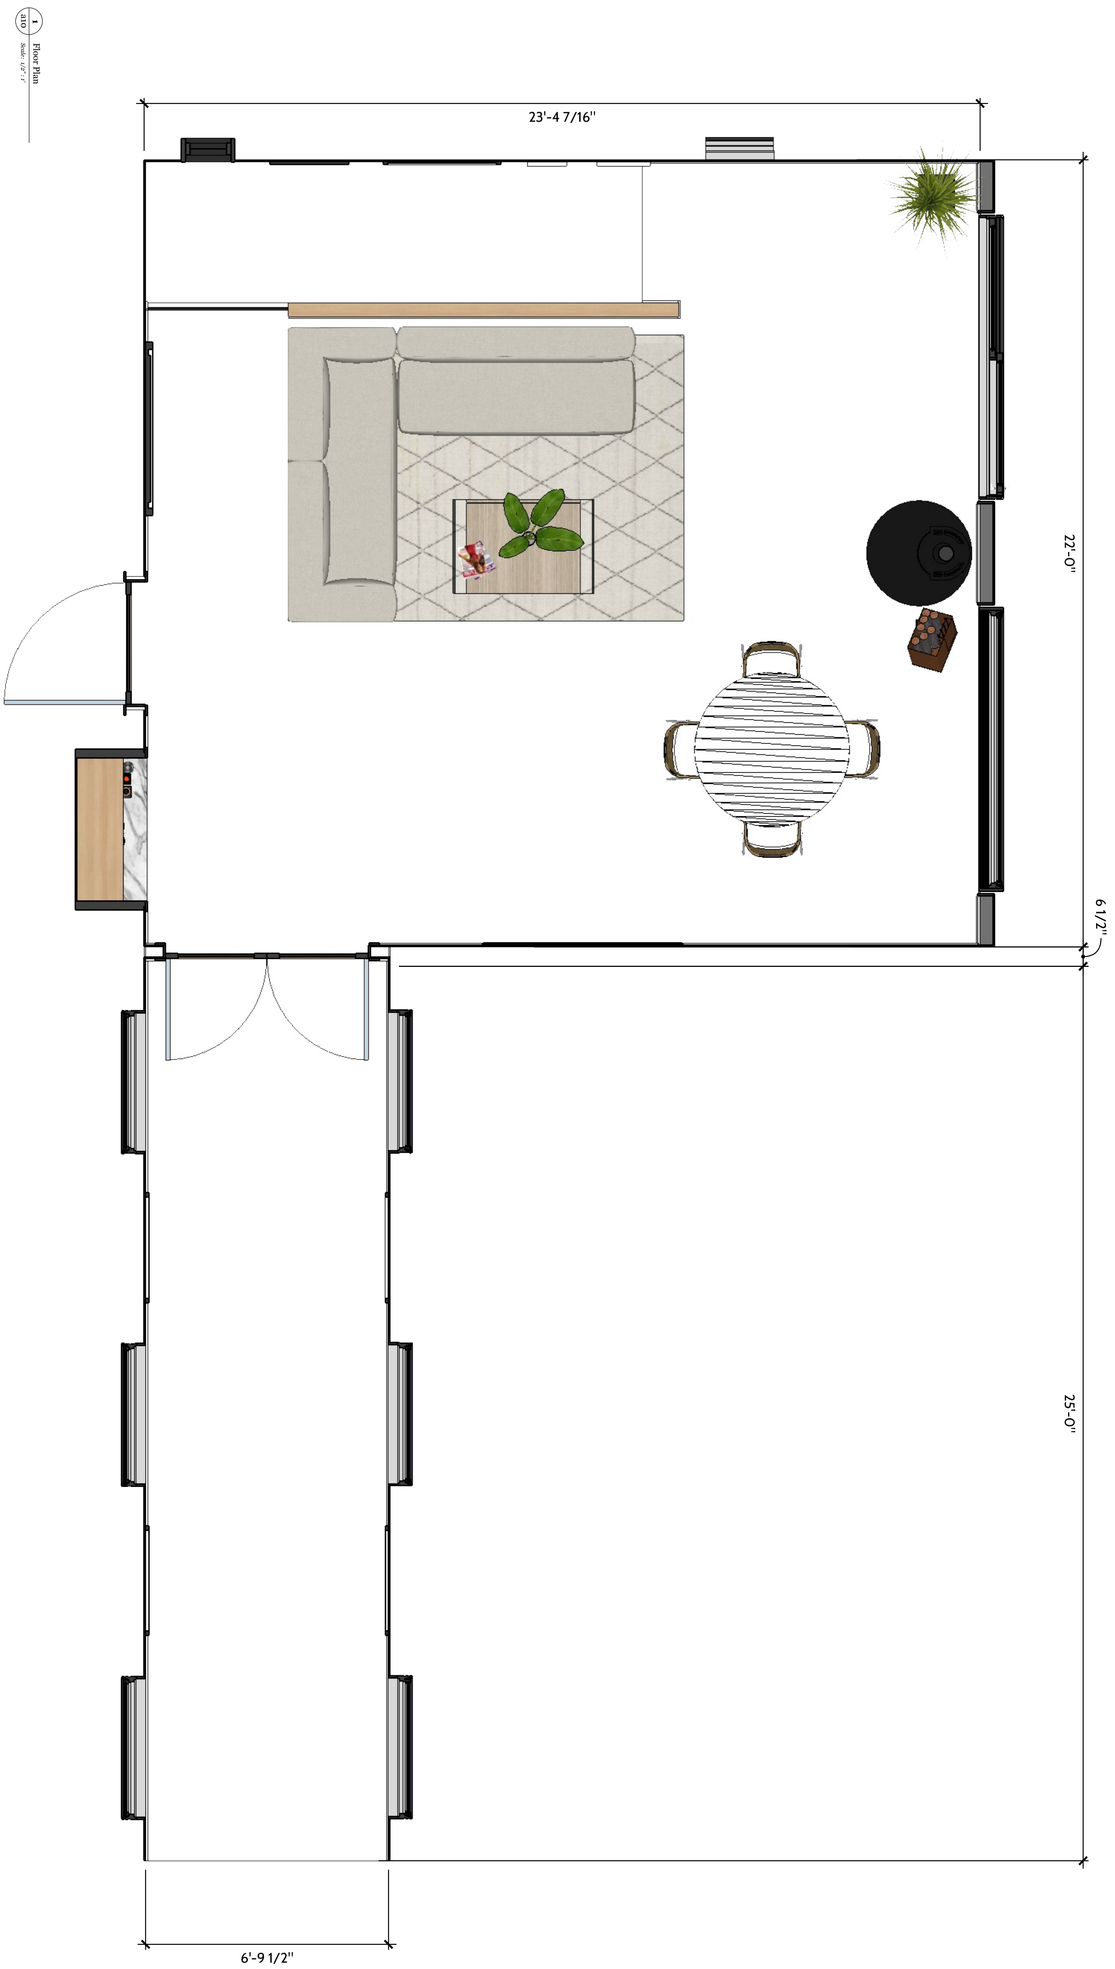

10 a

DRAWN BY
TLH

DESCRIPTION
Great Room & Bridge Floor Plan

PROJECT NO.
[ENTER]

CLIENT
Client Name
Client Address

ISSUE
05.27.2021

RE-ISSUE

PROJECT
LONG EDDY

PROJECT ADDRESS

LONG EDDY, NY 12760

ENV
116 EAST 27TH STREET, 2ND FLOOR
NEW YORK, NY 10016

TEL 212 | 679 | 8100
ENV-team.com

ENV

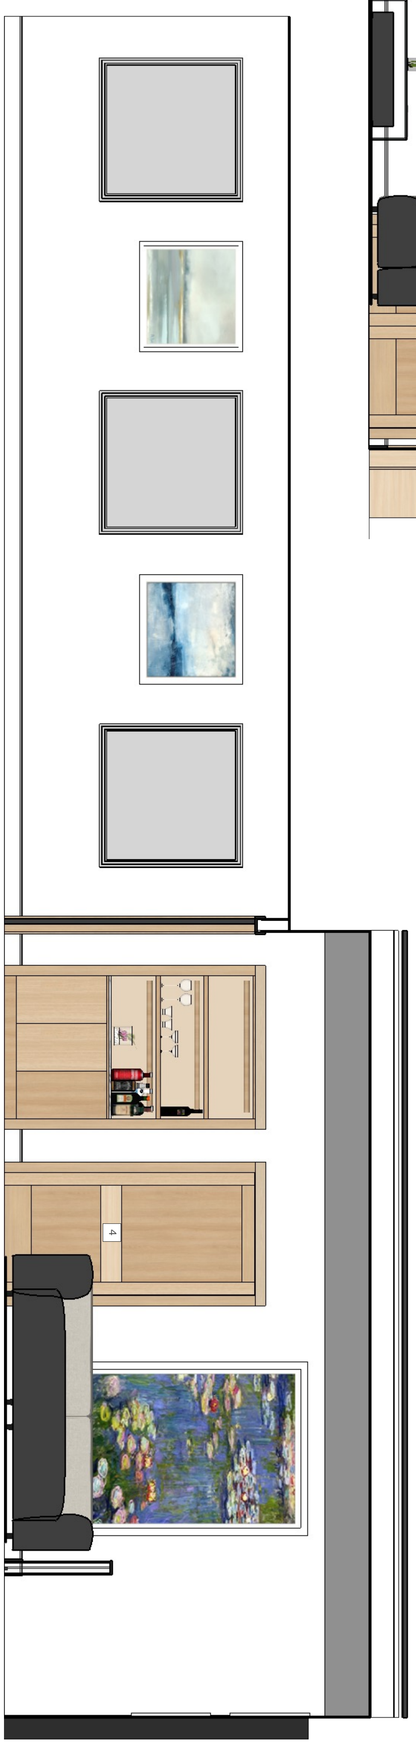

4 / 111 East Elevation
Scale: 1/2" = 1'

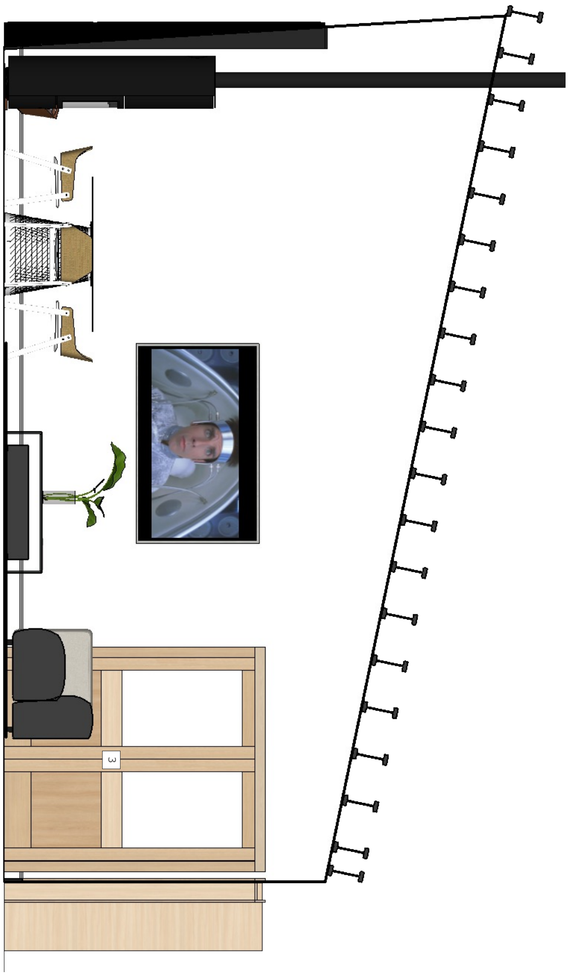

2 / 111 North Elevation
Scale: 1/2" = 1'

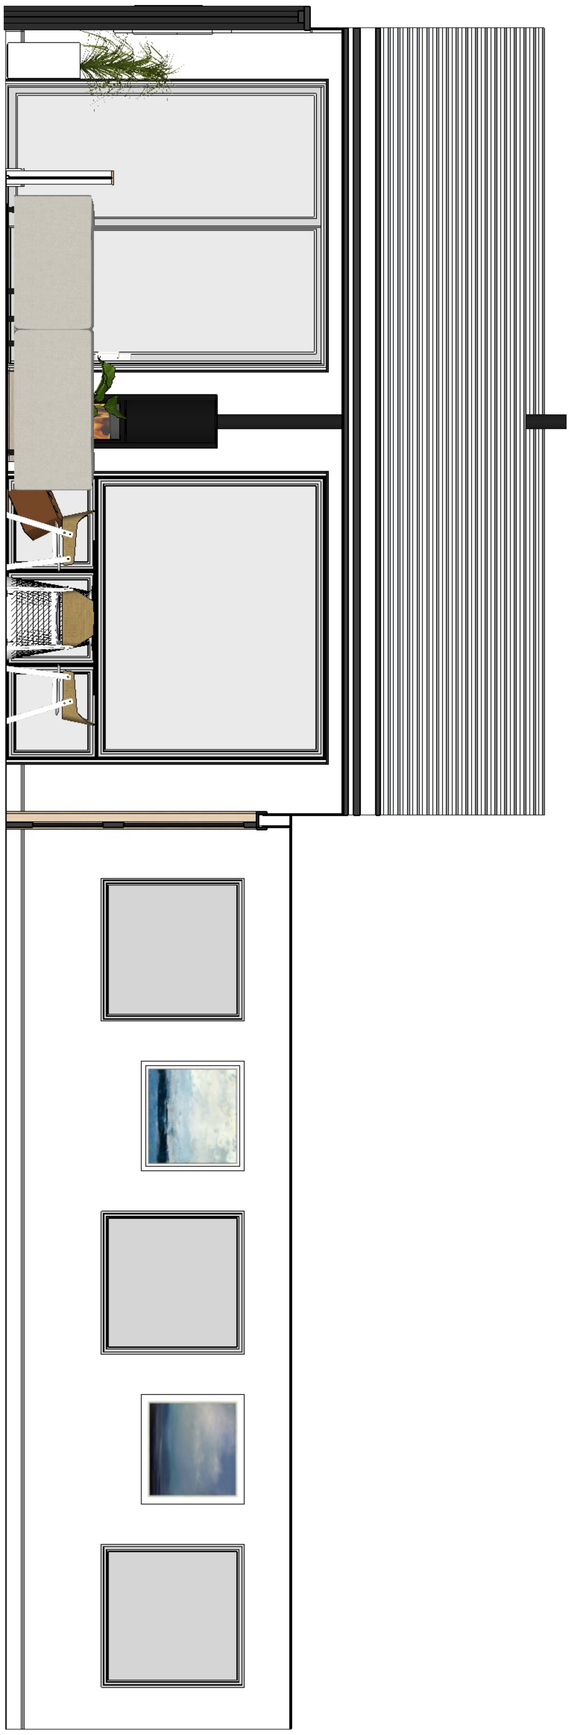

1 / 111 West Elevation
Scale: 1/2" = 1'

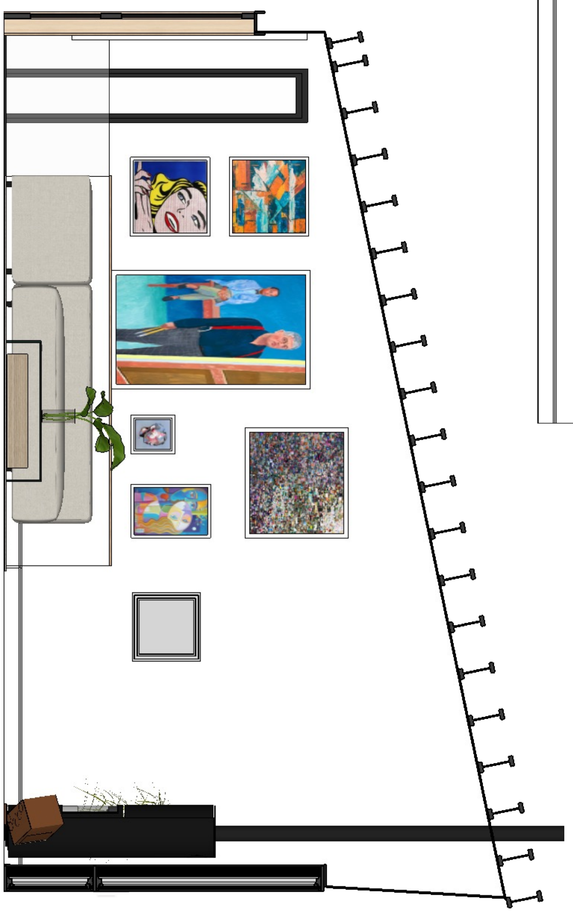

3 / 111 South Elevation
Scale: 1/2" = 1'

e

DRAWN BY
TLH

DESCRIPTION
Great Room & Bridge Elevations

PROJECT NO.
[ENTER]

CLIENT
Client Name
Client Address

ISSUE
05.27.2021

RE-ISSUE

PROJECT
LONG EDDY

PROJECT ADDRESS

LONG EDDY, NY 12760

ENV
116 EAST 27TH STREET, 2ND FLOOR
NEW YORK, NY 10016

TEL 212 | 679 | 8100
ENV-team.com

ENV

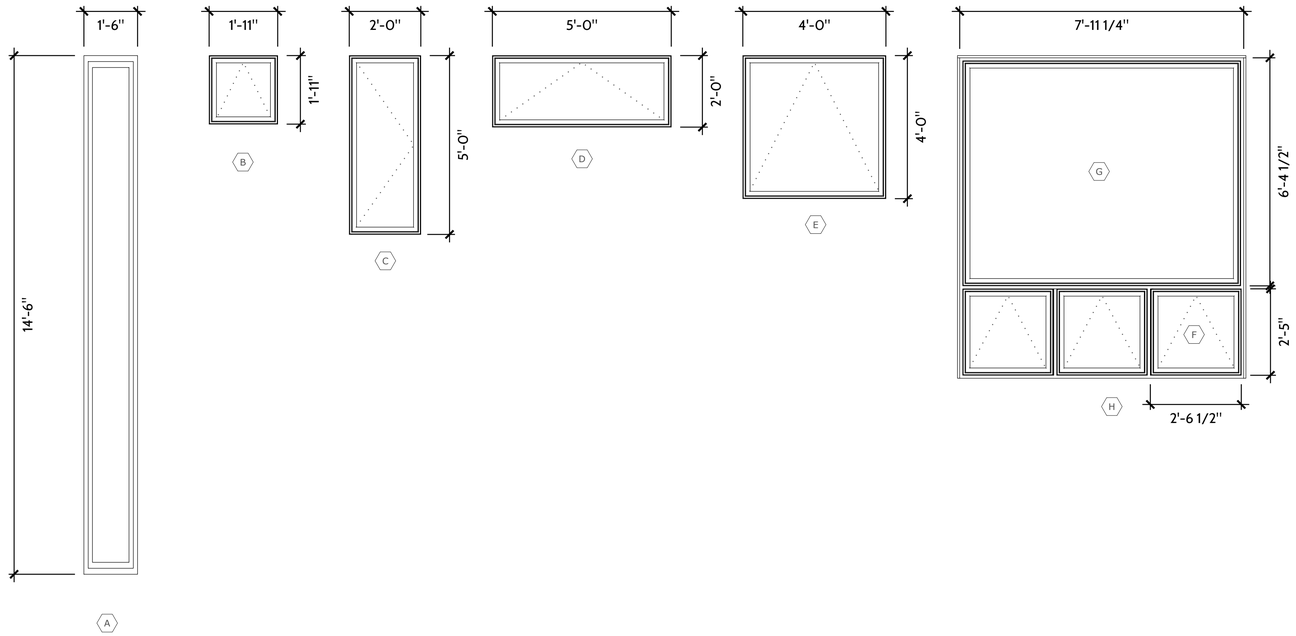

1 a12 Windows
Scale: 1/2" : 1'

Window Schedule							
Call Out	Description	Frame	Rough Opening	Manufacturer	Type	Hardware	Quantity
A	Window	16146		Pella	Fixed	TBD	1
B	Window	111111		Pella	Awing	TBD	3
C	Window	2050		Pella	Casement	TBD	2
D	Window	5020		Pella	Awing	TBD	2
E	Window	4040		Pella	Awing	TBD	6
F	Window	8064		Pella	Fixed	TBD	5
G	Window	2626		Pella	Awing	TBD	15
H	Combination			Pella	Mulled	TBD	5

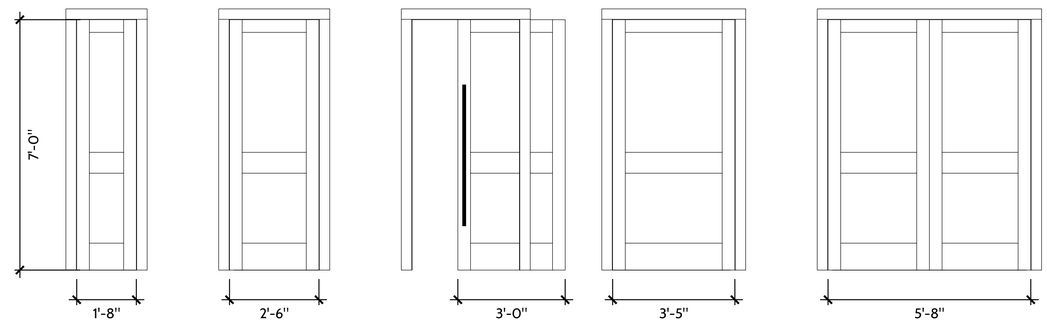

2 a12 Interior Doors
Scale: 1/2" : 1'

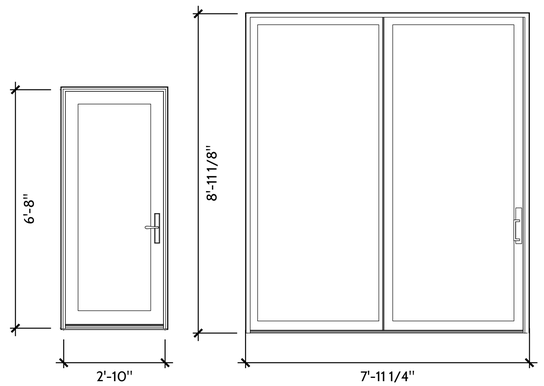

3 a12 Exterior Doors
Scale: 1/2" : 1'

Door Schedule							
Call Out	Description	Frame	Rough Opening	Manufacturer	Type	Hardware	Quantity
1	Interior Door	1870	11072	TBD	Swing	TBD	1
2	Interior Door	2670	2872	TBD	Swing	TBD	6
3	Interior Door	3070	3272	TBD	Sliding	TBD	2
4	Interior Door	3570	3772	TBD	Swing	TBD	1
5	Interior Door	5870	51072	TBD	Frenchwith Glass	TBD	1
6	Exterior Door	3070	3272	Pella	In Swing	TBD	1
7	Exterior Door	8090	8292	Pella	Sliding	TBD	2

ENV
116 EAST 27TH STREET, 2ND FLOOR
NEW YORK, NY 10016

TEL 212 | 679 | 8100
ENV-team.com

PROJECT
LONG EDDY

PROJECT ADDRESS
LONG EDDY, NY 12760

ISSUE
05.27.2021

RE-ISSUE

PROJECT NO.
[ENTER]

CLIENT
Client Name
Client Address

DRAWN BY
TLH

DESCRIPTION
Window & Door Schedules

a

12