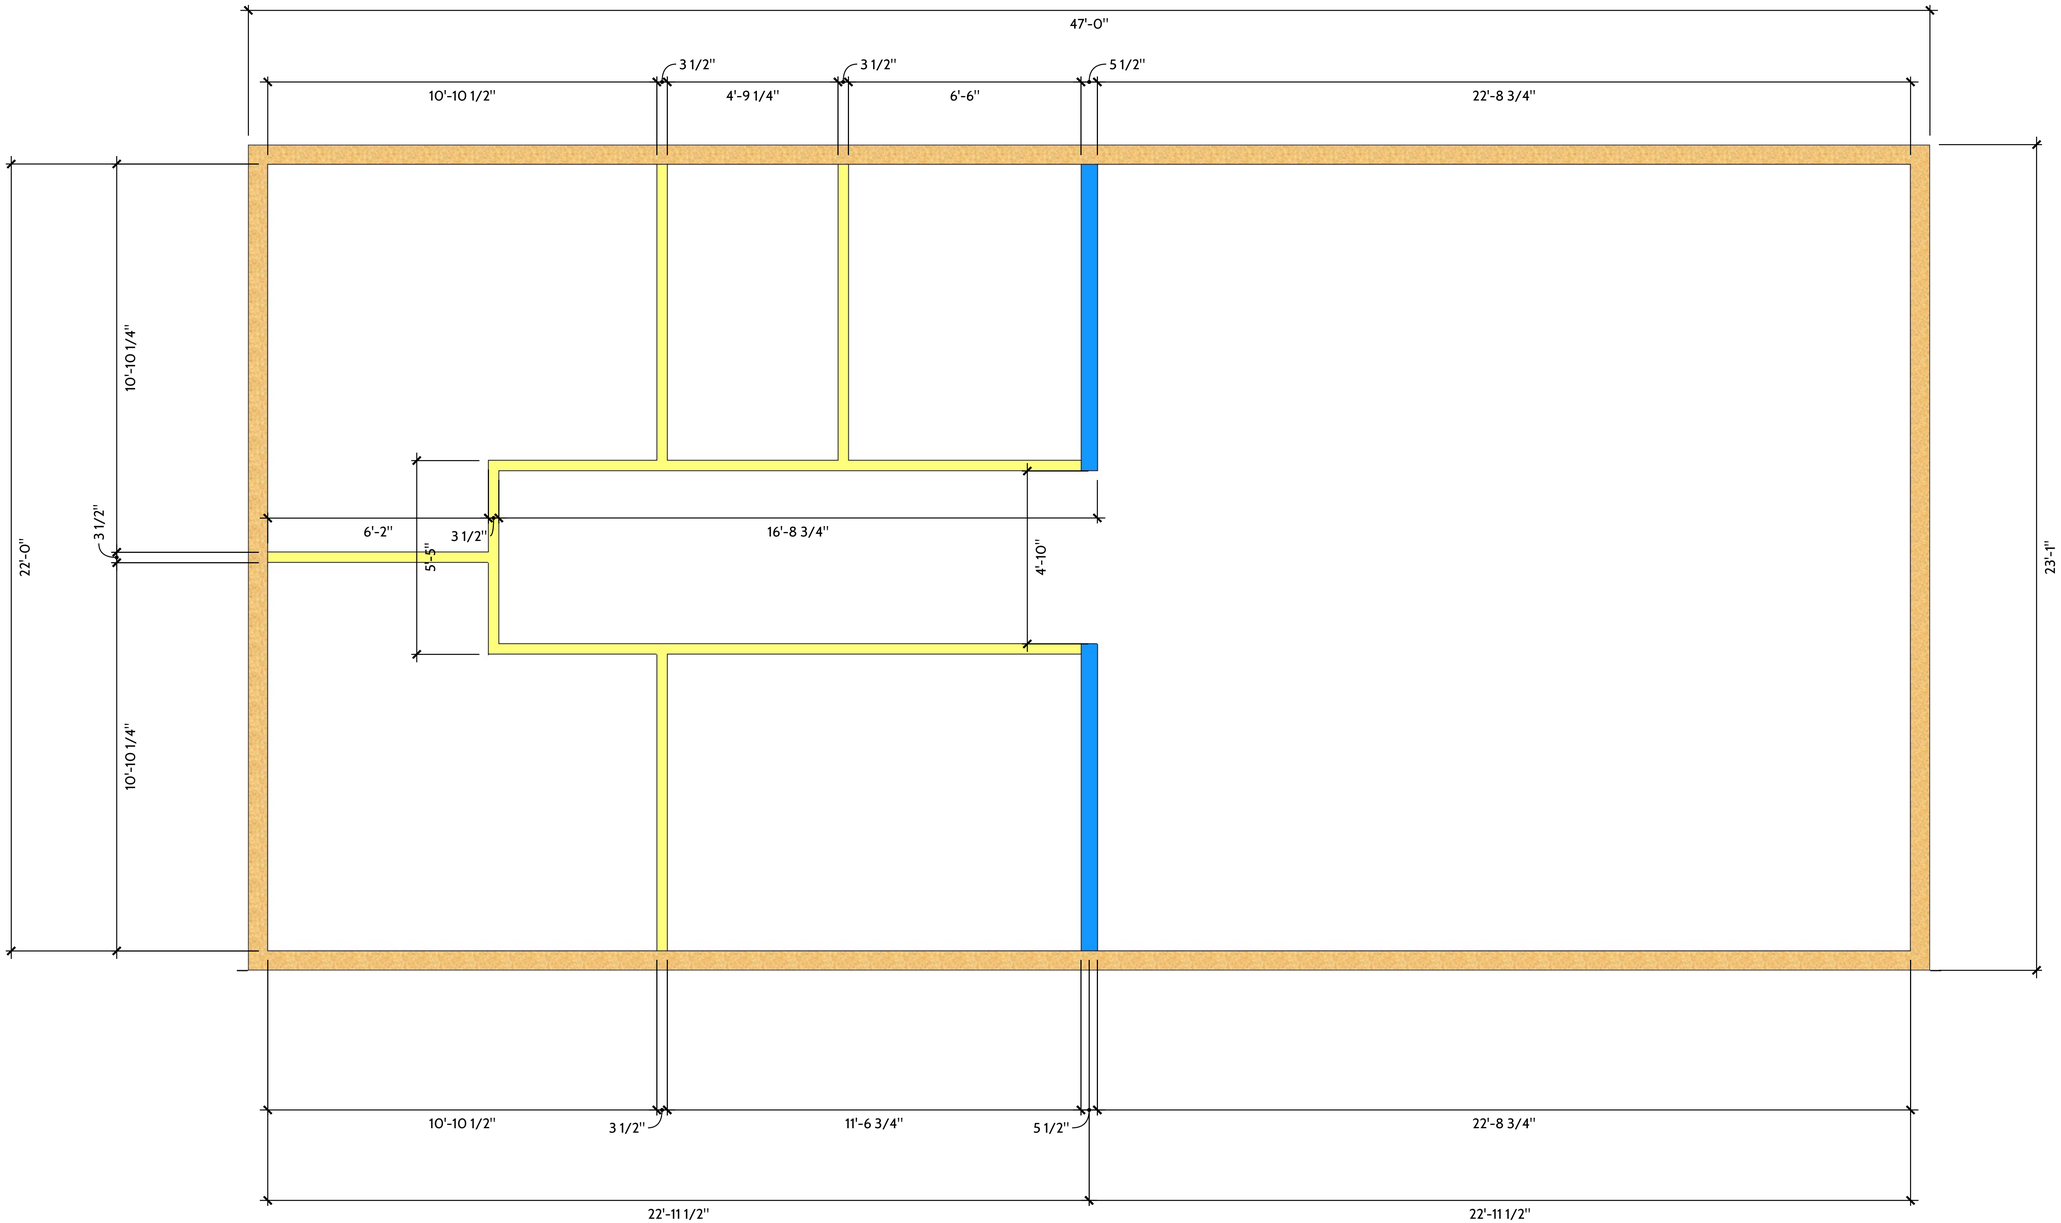

1 a01 1st Floor Plan
Scale: 1/2" : 1'

North East SIPs

NorthEast SIPs
27 Glen Hill Road
Wilton, CT 06897

PROJECT
Project Name

PROJECT ADDRESS
Project Location

ISSUE
10.02.2018

RE-ISSUE

PROJECT NO.
[ENTER]

CLIENT
Client Name
Client Address

DRAWN BY
TLH

DESCRIPTION
1st Floor Plan

a

01

1 2nd Floor Plan
SCALE: 1/4" = 1'-0"

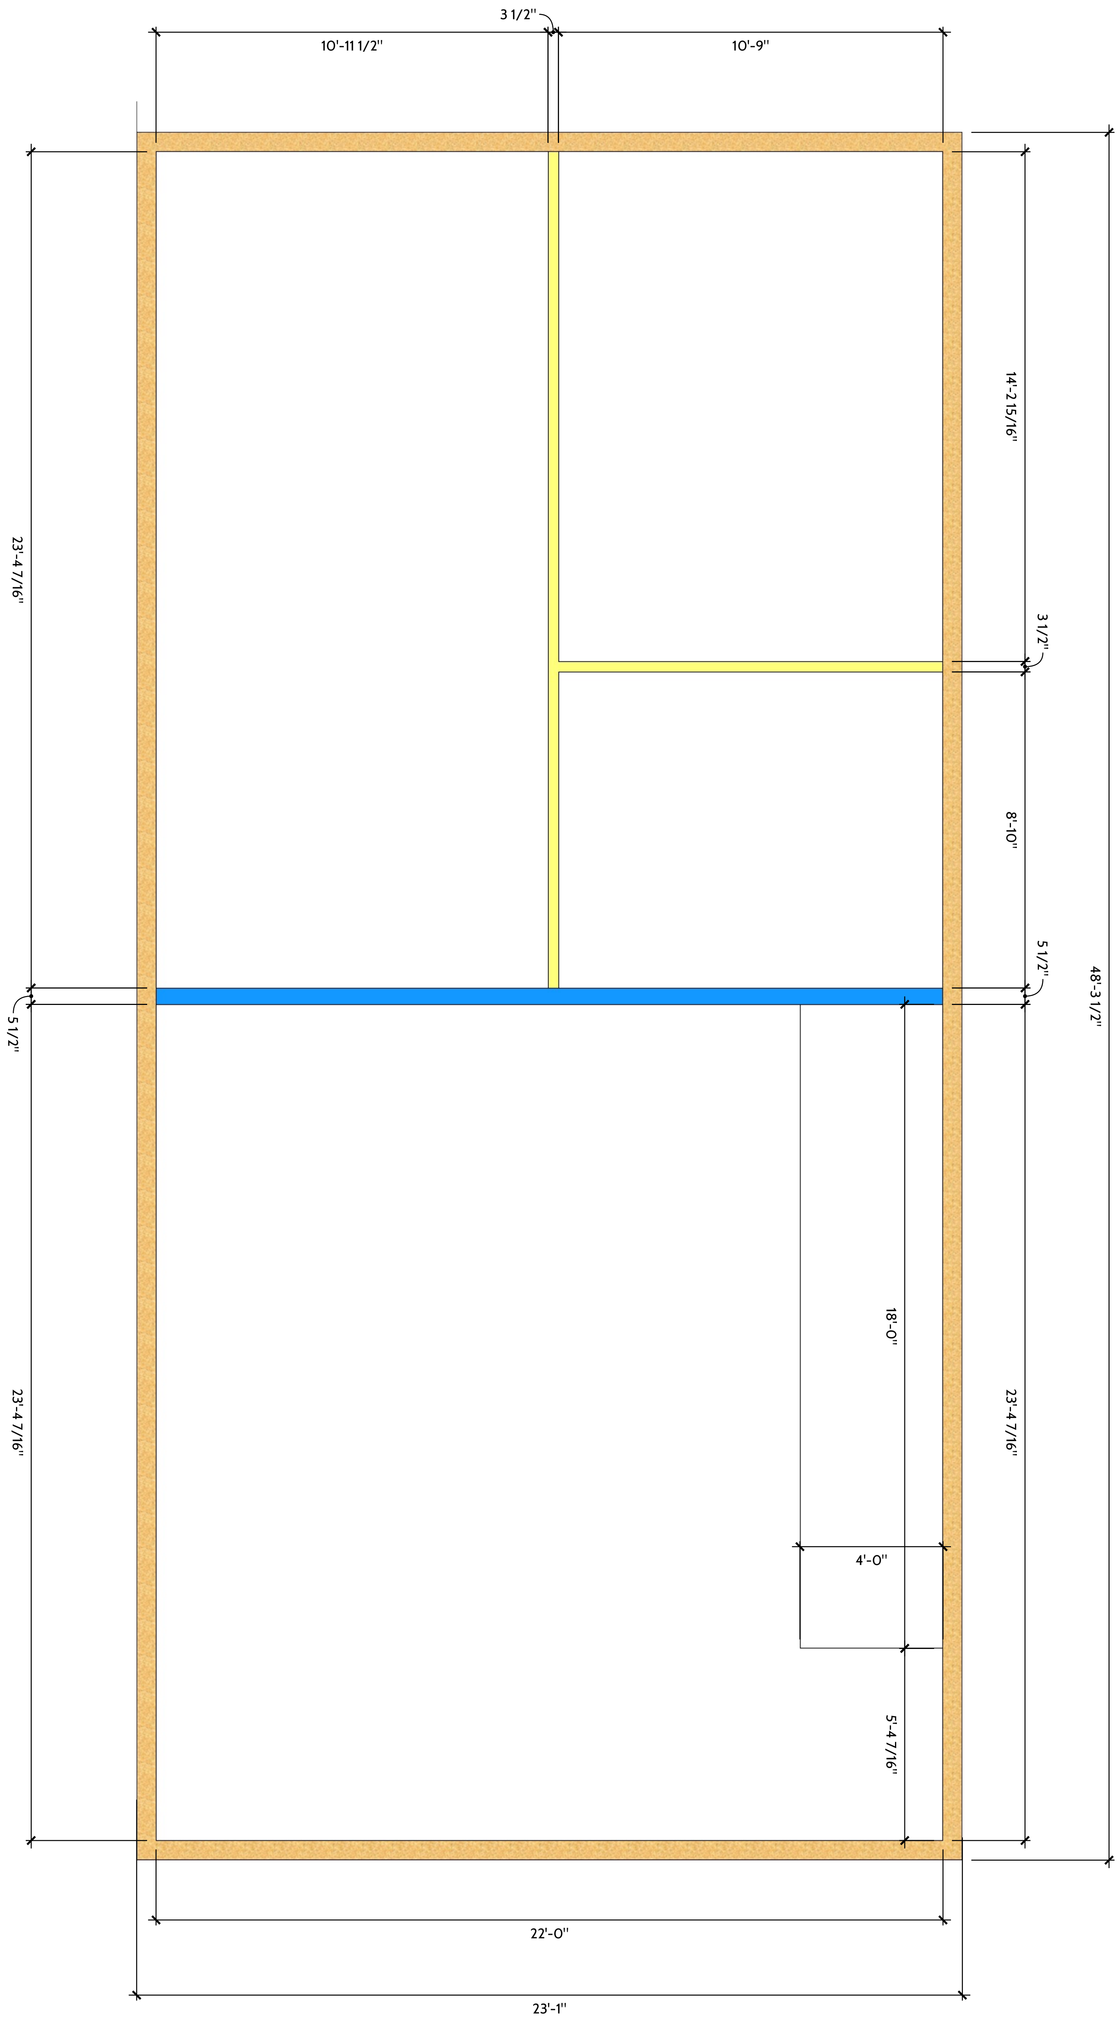

02 a

DRAWN BY
TLH

DESCRIPTION
2nd Floor Plan

PROJECT NO.
[ENTER]

CLIENT
Client Name
Client Address

ISSUE
10.02.2018

RE-ISSUE

PROJECT
Project Name

PROJECT ADDRESS
Project Location

NorthEast SIPs
27 Glen Hill Road
Wilton, CT 06897

North East SIPs