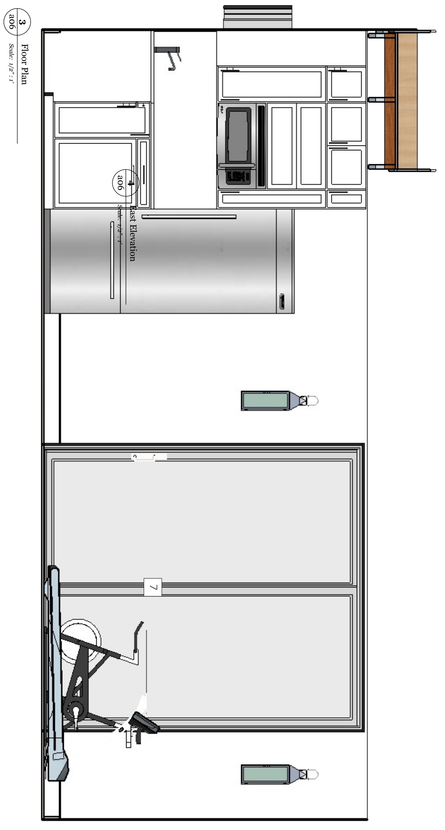

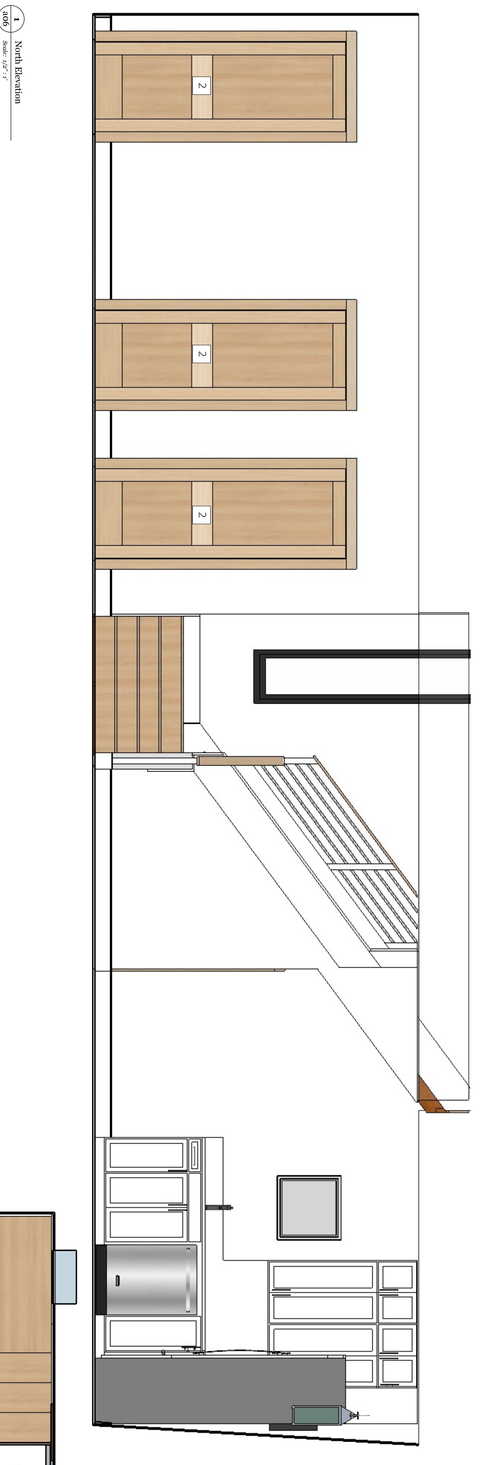

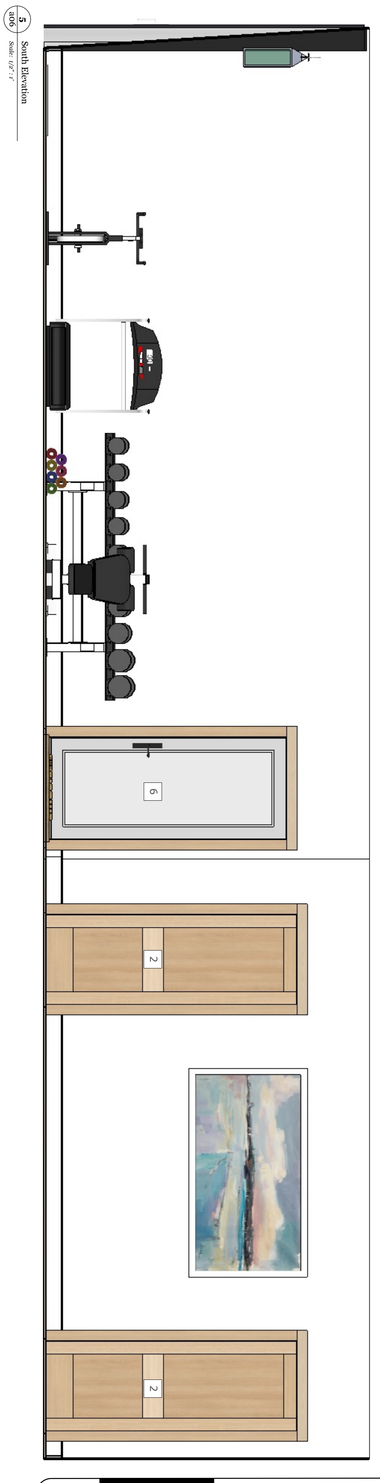

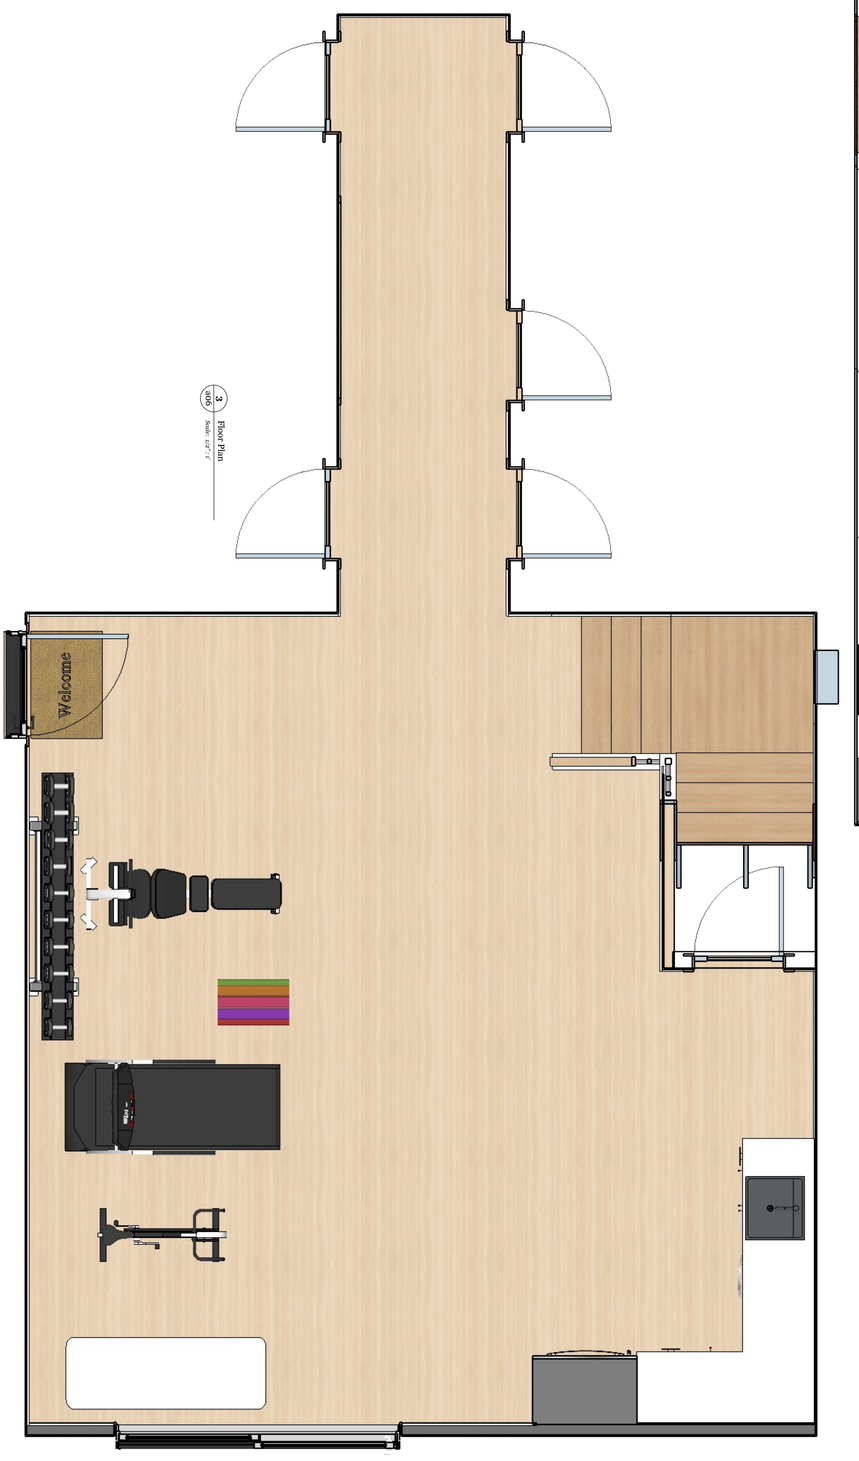

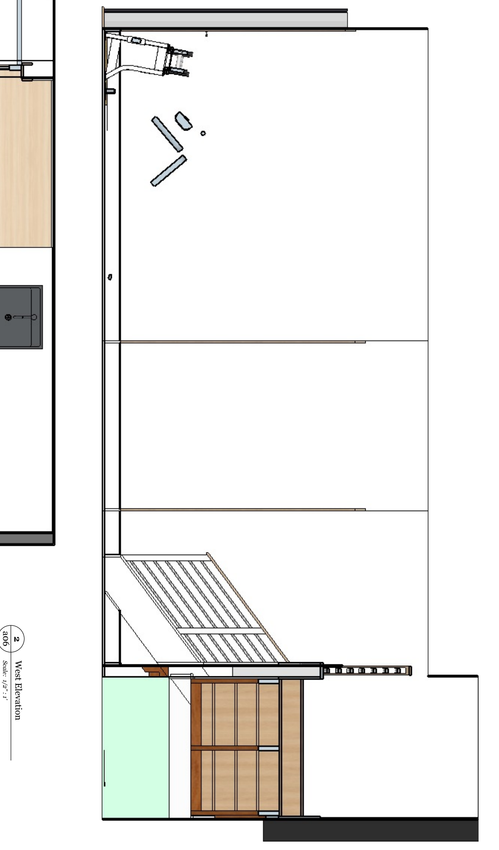

90 a

DRAWN BY
TLH

DESCRIPTION
Kitchen, Hall & Workout Area

PROJECT NO.
[ENTER]

CLIENT
Client Name
Client Address

ISSUE
05.27.2021

RE-ISSUE

PROJECT
LONG EDDY

PROJECT ADDRESS

LONG EDDY, NY 12760

ENV
116 EAST 27TH STREET, 2ND FLOOR
NEW YORK, NY 10016

TEL 212 | 679 | 8100
ENV-team.com

ENV