6 / 312 East Utility Elevation
Scale: 1/2" = 1'

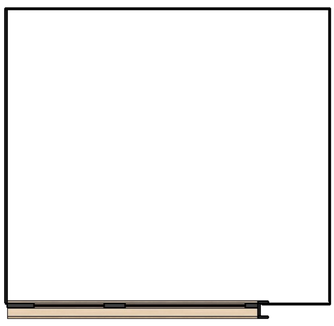

7 / 312 East Storage Elevation
Scale: 1/2" = 1'

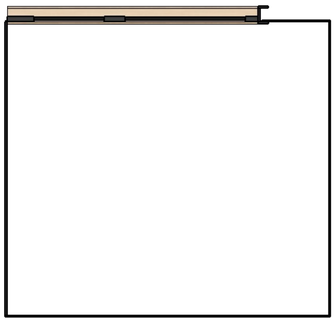

8 / 312 South Utility Elevation
Scale: 1/2" = 1'



9 / 312 South Storage Elevation
Scale: 1/2" = 1'

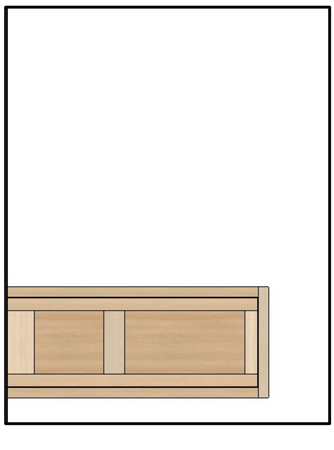

5 / 312 Floor Plan
Scale: 1/2" = 1'

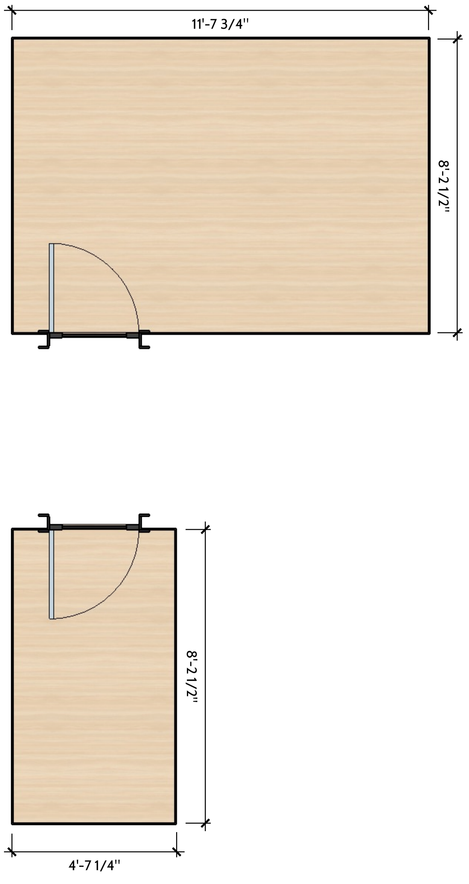

1 / 312 North Utility Elevation
Scale: 1/2" = 1'

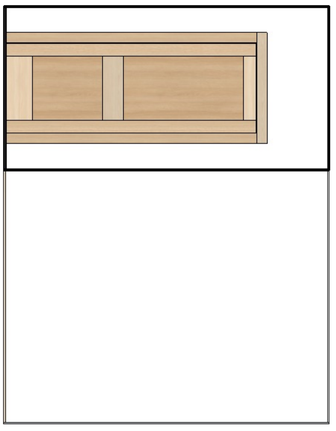

2 / 312 North Storage Elevation
Scale: 1/2" = 1'

 

3 / 312 West Storage Elevation
Scale: 1/2" = 1'

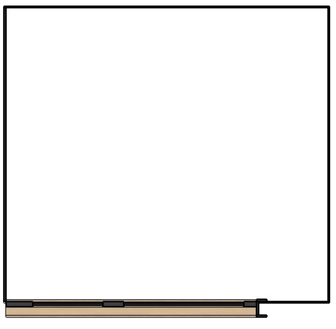

4 / 312 West Utility Elevation
Scale: 1/2" = 1'

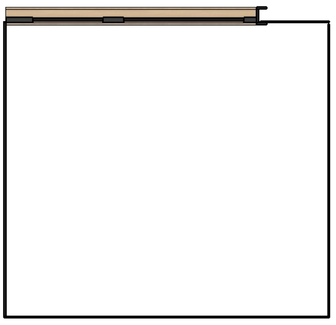

12 a

DRAWN BY
TLH

DESCRIPTION
Storage & Utility Rooms

PROJECT NO.
[ENTER]

CLIENT
Client Name
Client Address

ISSUE
05.27.2021

RE-ISSUE
05.28.2021

PROJECT
LONG EDDY

PROJECT ADDRESS

LONG EDDY, NY 12760

ENV
116 EAST 27TH STREET, 2ND FLOOR
NEW YORK, NY 10016

TEL 212 | 679 | 8100
ENV-team.com

ENV