Figure 14B. Purlin Bearing Housing with Exposed Post

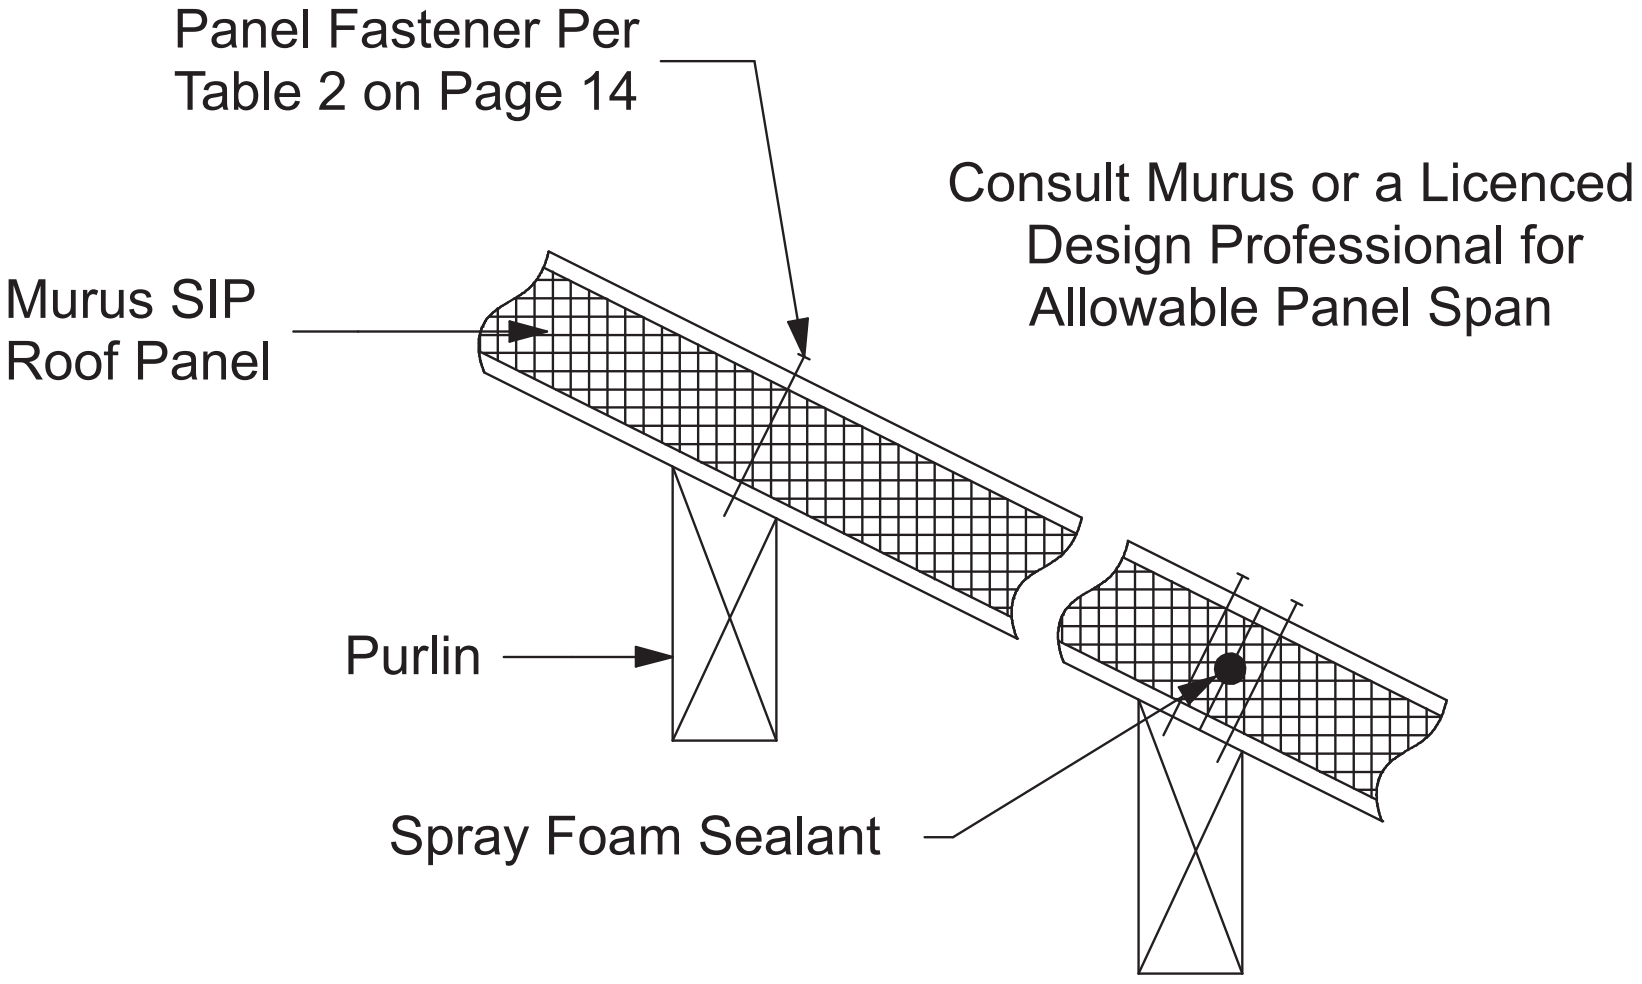

Detail courtesy The Murus Company, Inc. · Reproduced by NorthEast SIPs with permission