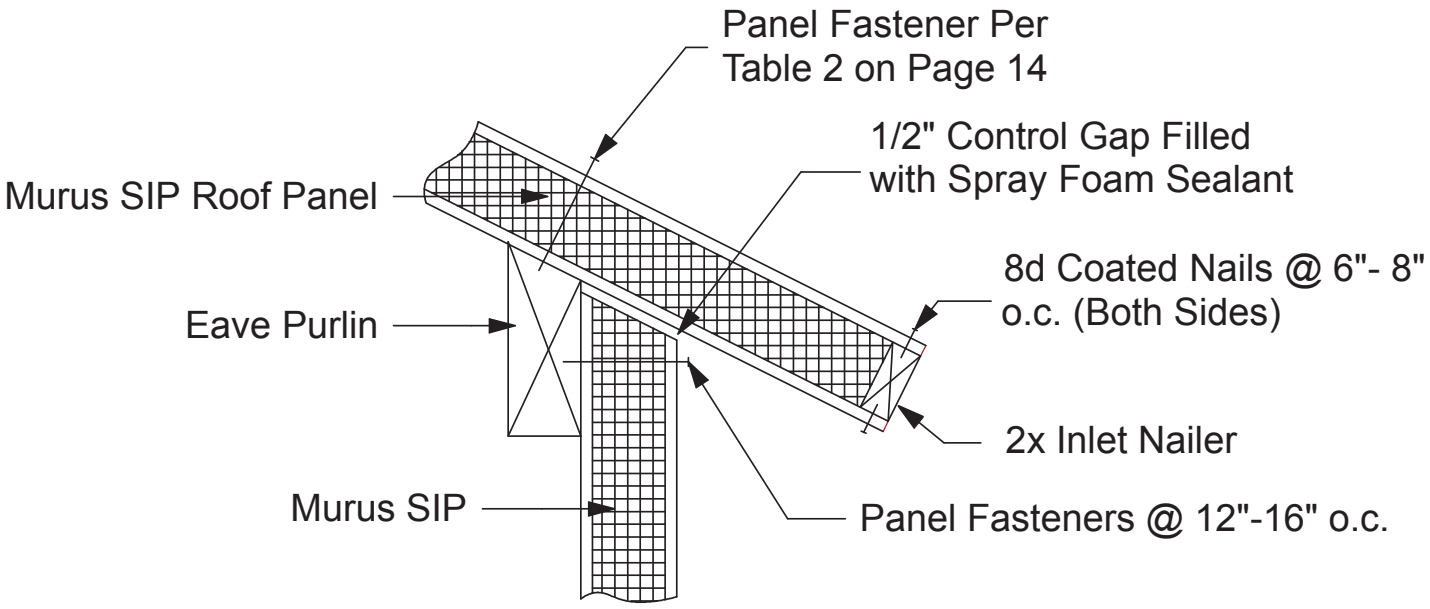

STRUCTURAL INSULATING PANELS	**DETAIL:** Typical Eave Detail with Starter Purlin Roof System	**FIGURE #**
	SCALE: N.T.S.	13E
	SOURCE: Murus Installation and Finishing Manual, page 39	
	Detail courtesy The Murus Company, Inc. · Reproduced by NorthEast SIPs with permission	