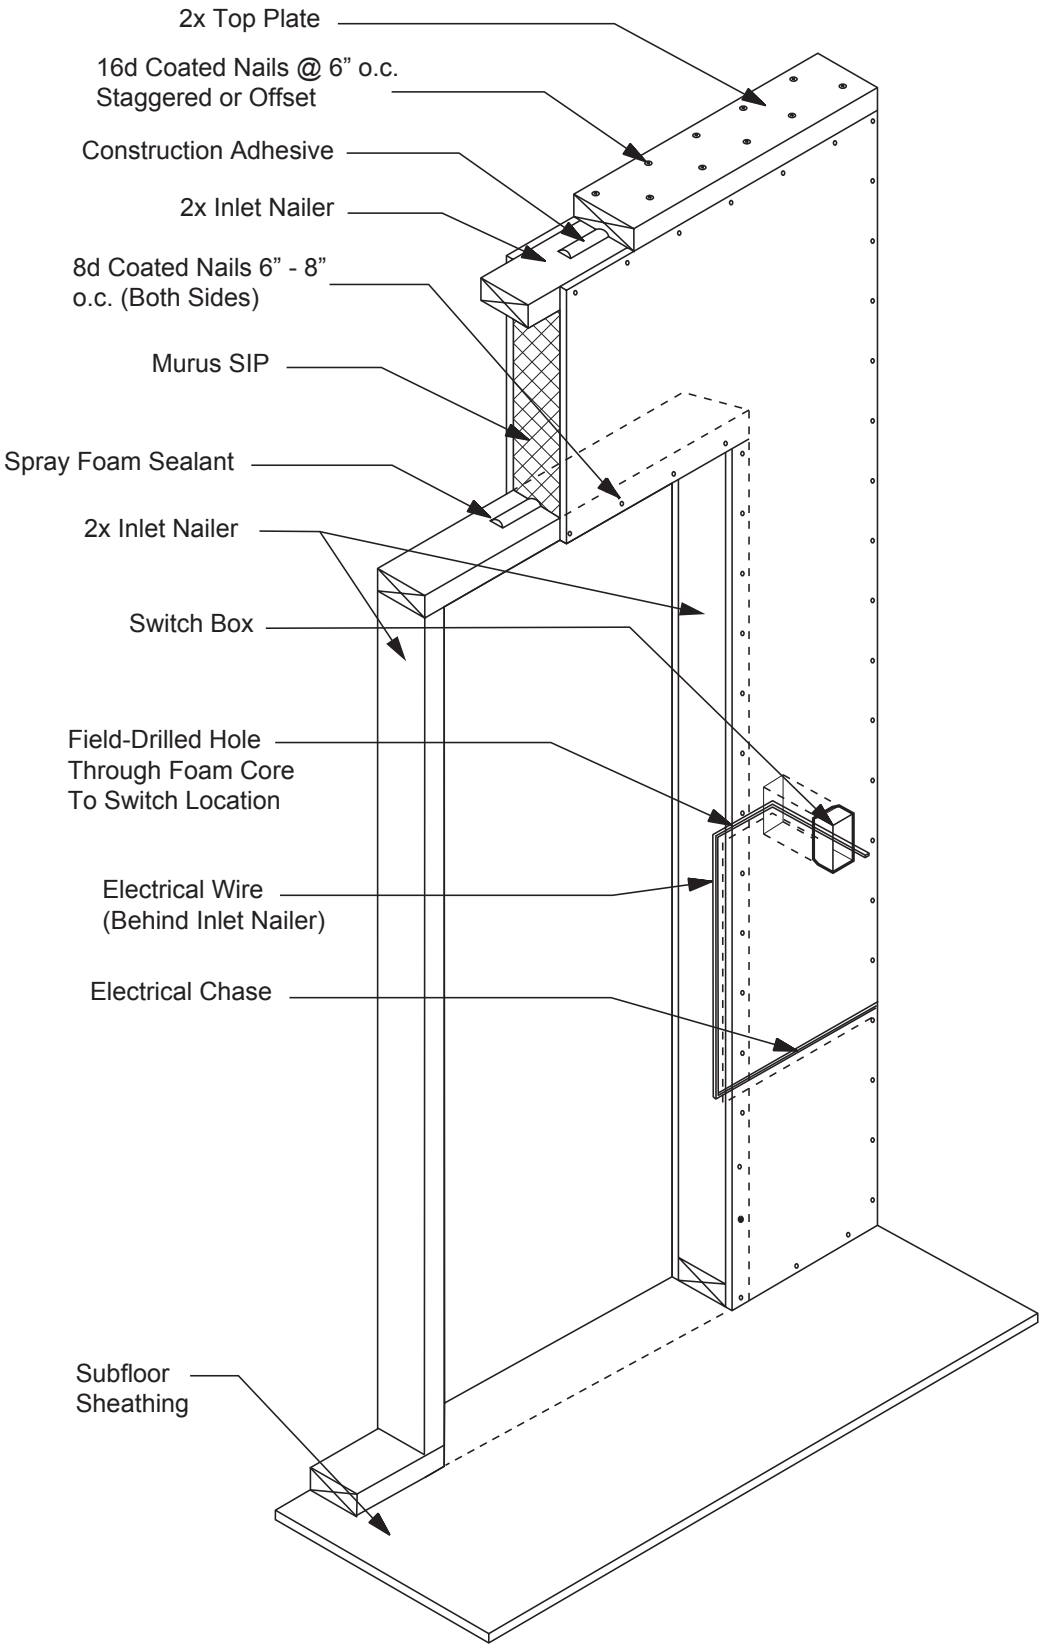

murus® STRUCTURAL INSULATING PANELS	**DETAIL:** Typical Electric Switch Box Installation	FIGURE #
	SCALE: N.T.S.	24
	SOURCE: Murus Installation and Finishing Manual, page 55	
	Detail courtesy The Murus Company, Inc. · Reproduced by NorthEast SIPs with permission	